


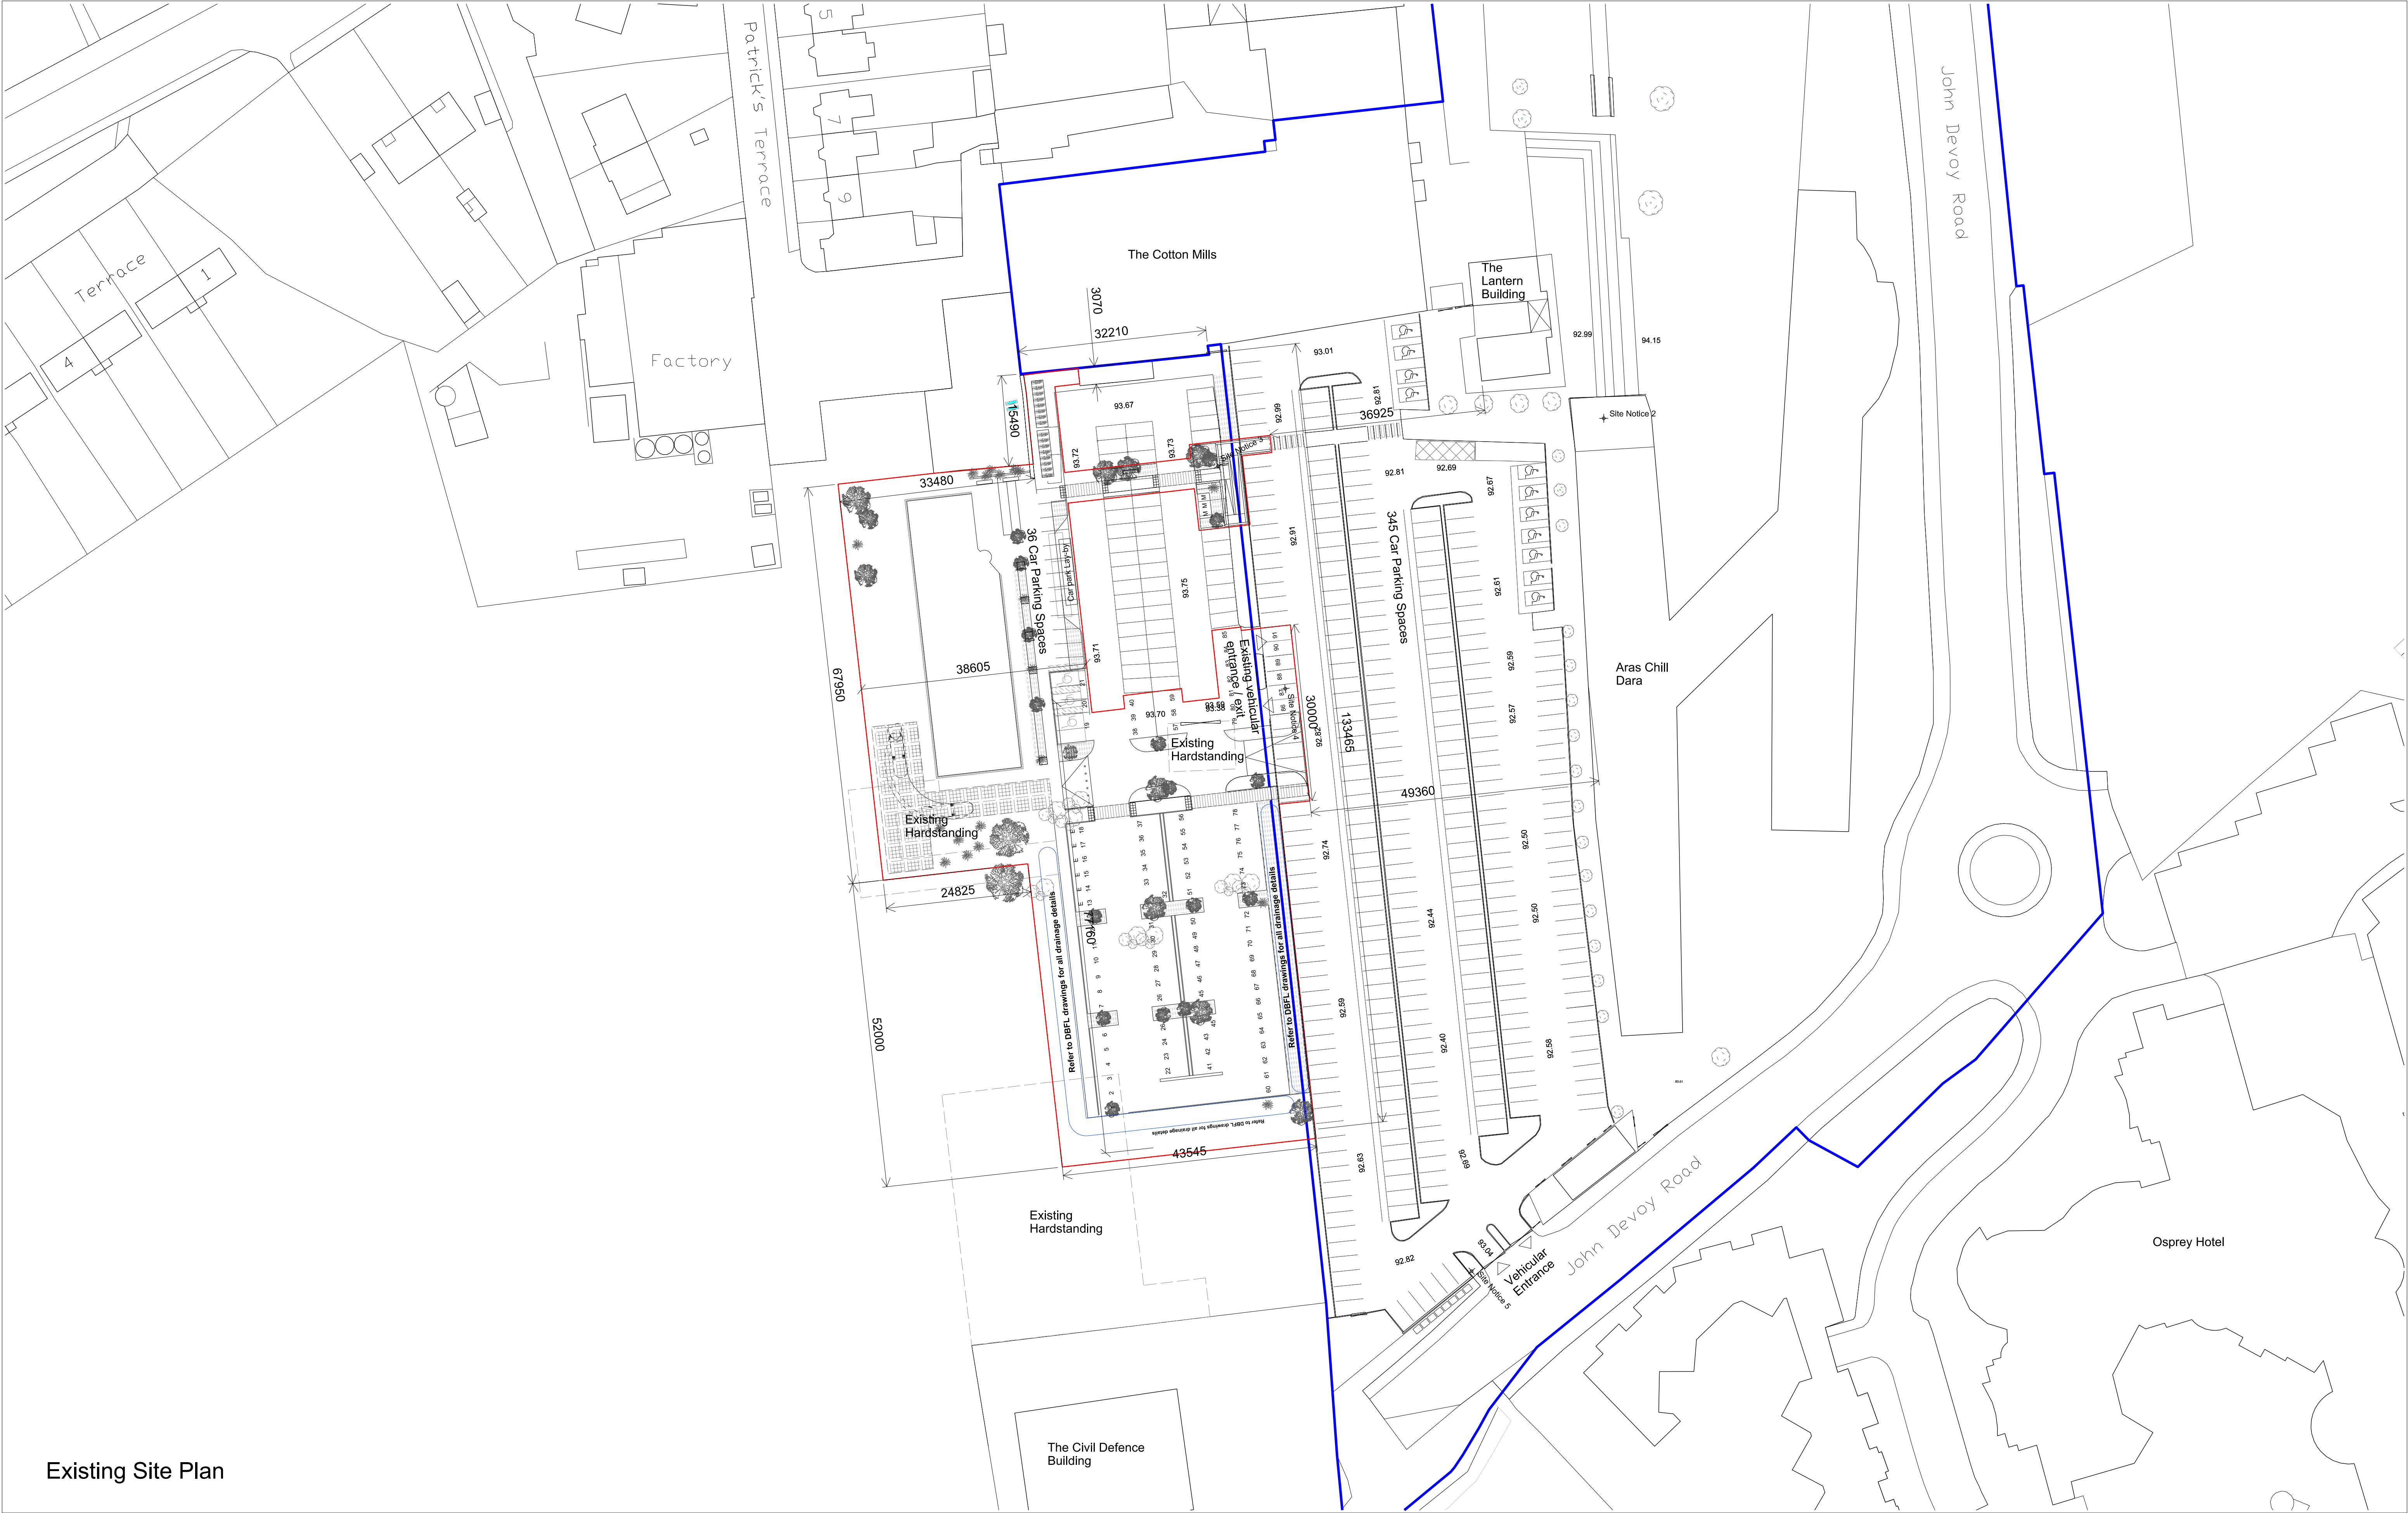

Existing Site Plan

Revision00

Date12.02.18

DescriptionPART 8 SUBMISSION

ByRF

CheckBG

Client logo



PART 8 SUBMISSION

Ordnance Survey Ireland
Licence No. 2016/26/CCMA/KildareCountyCouncil
©Ordnance Survey Ireland and Government of Ireland

Notes

Do not scale drawings. All dimensions should be checked on site. Errors to be reported to architect. To be read in conjunction with all relevant architects services and engineers drawings.
Contractors, sub-contractors and suppliers must verify any critical dimensions on site prior to fabrication of any building element. Any discrepancies are to be reported to the architect.
This drawing should be read in conjunction with all relevant specifications, engineers and specialists consultants information. Any discrepancies must be reported prior to installation.

Key

Site Boundary

SITE AREA (approx)
6238 sqm
(0.62 Ha)

KCC Boundary

05m10m15m20m25m

N

CAR PARKING SPACES

TOTAL NUMBER OF SPACES WITHIN SITE BOUNDARY	36
TOTAL NUMBER OF SPACES OUTSIDE OF SITE BOUNDARY	344
TOTAL NUMBER OF SPACES	380

Metropolitan Workshop

14-16 Cowcross Street
London, EC1M 6DG
+44 (0) 20 7566 0450
www.metwork.co.uk

Project:1711 MERITS Building

Client:Kildare County Council

Location:Naas, Co Kildare

Title:Existing Site Plan

Date:12 February 18

Scale:1:500 @ A1

Drawing Number:

Job No.	Status	Package	Reference	Revision
1711	PL	101	002	00