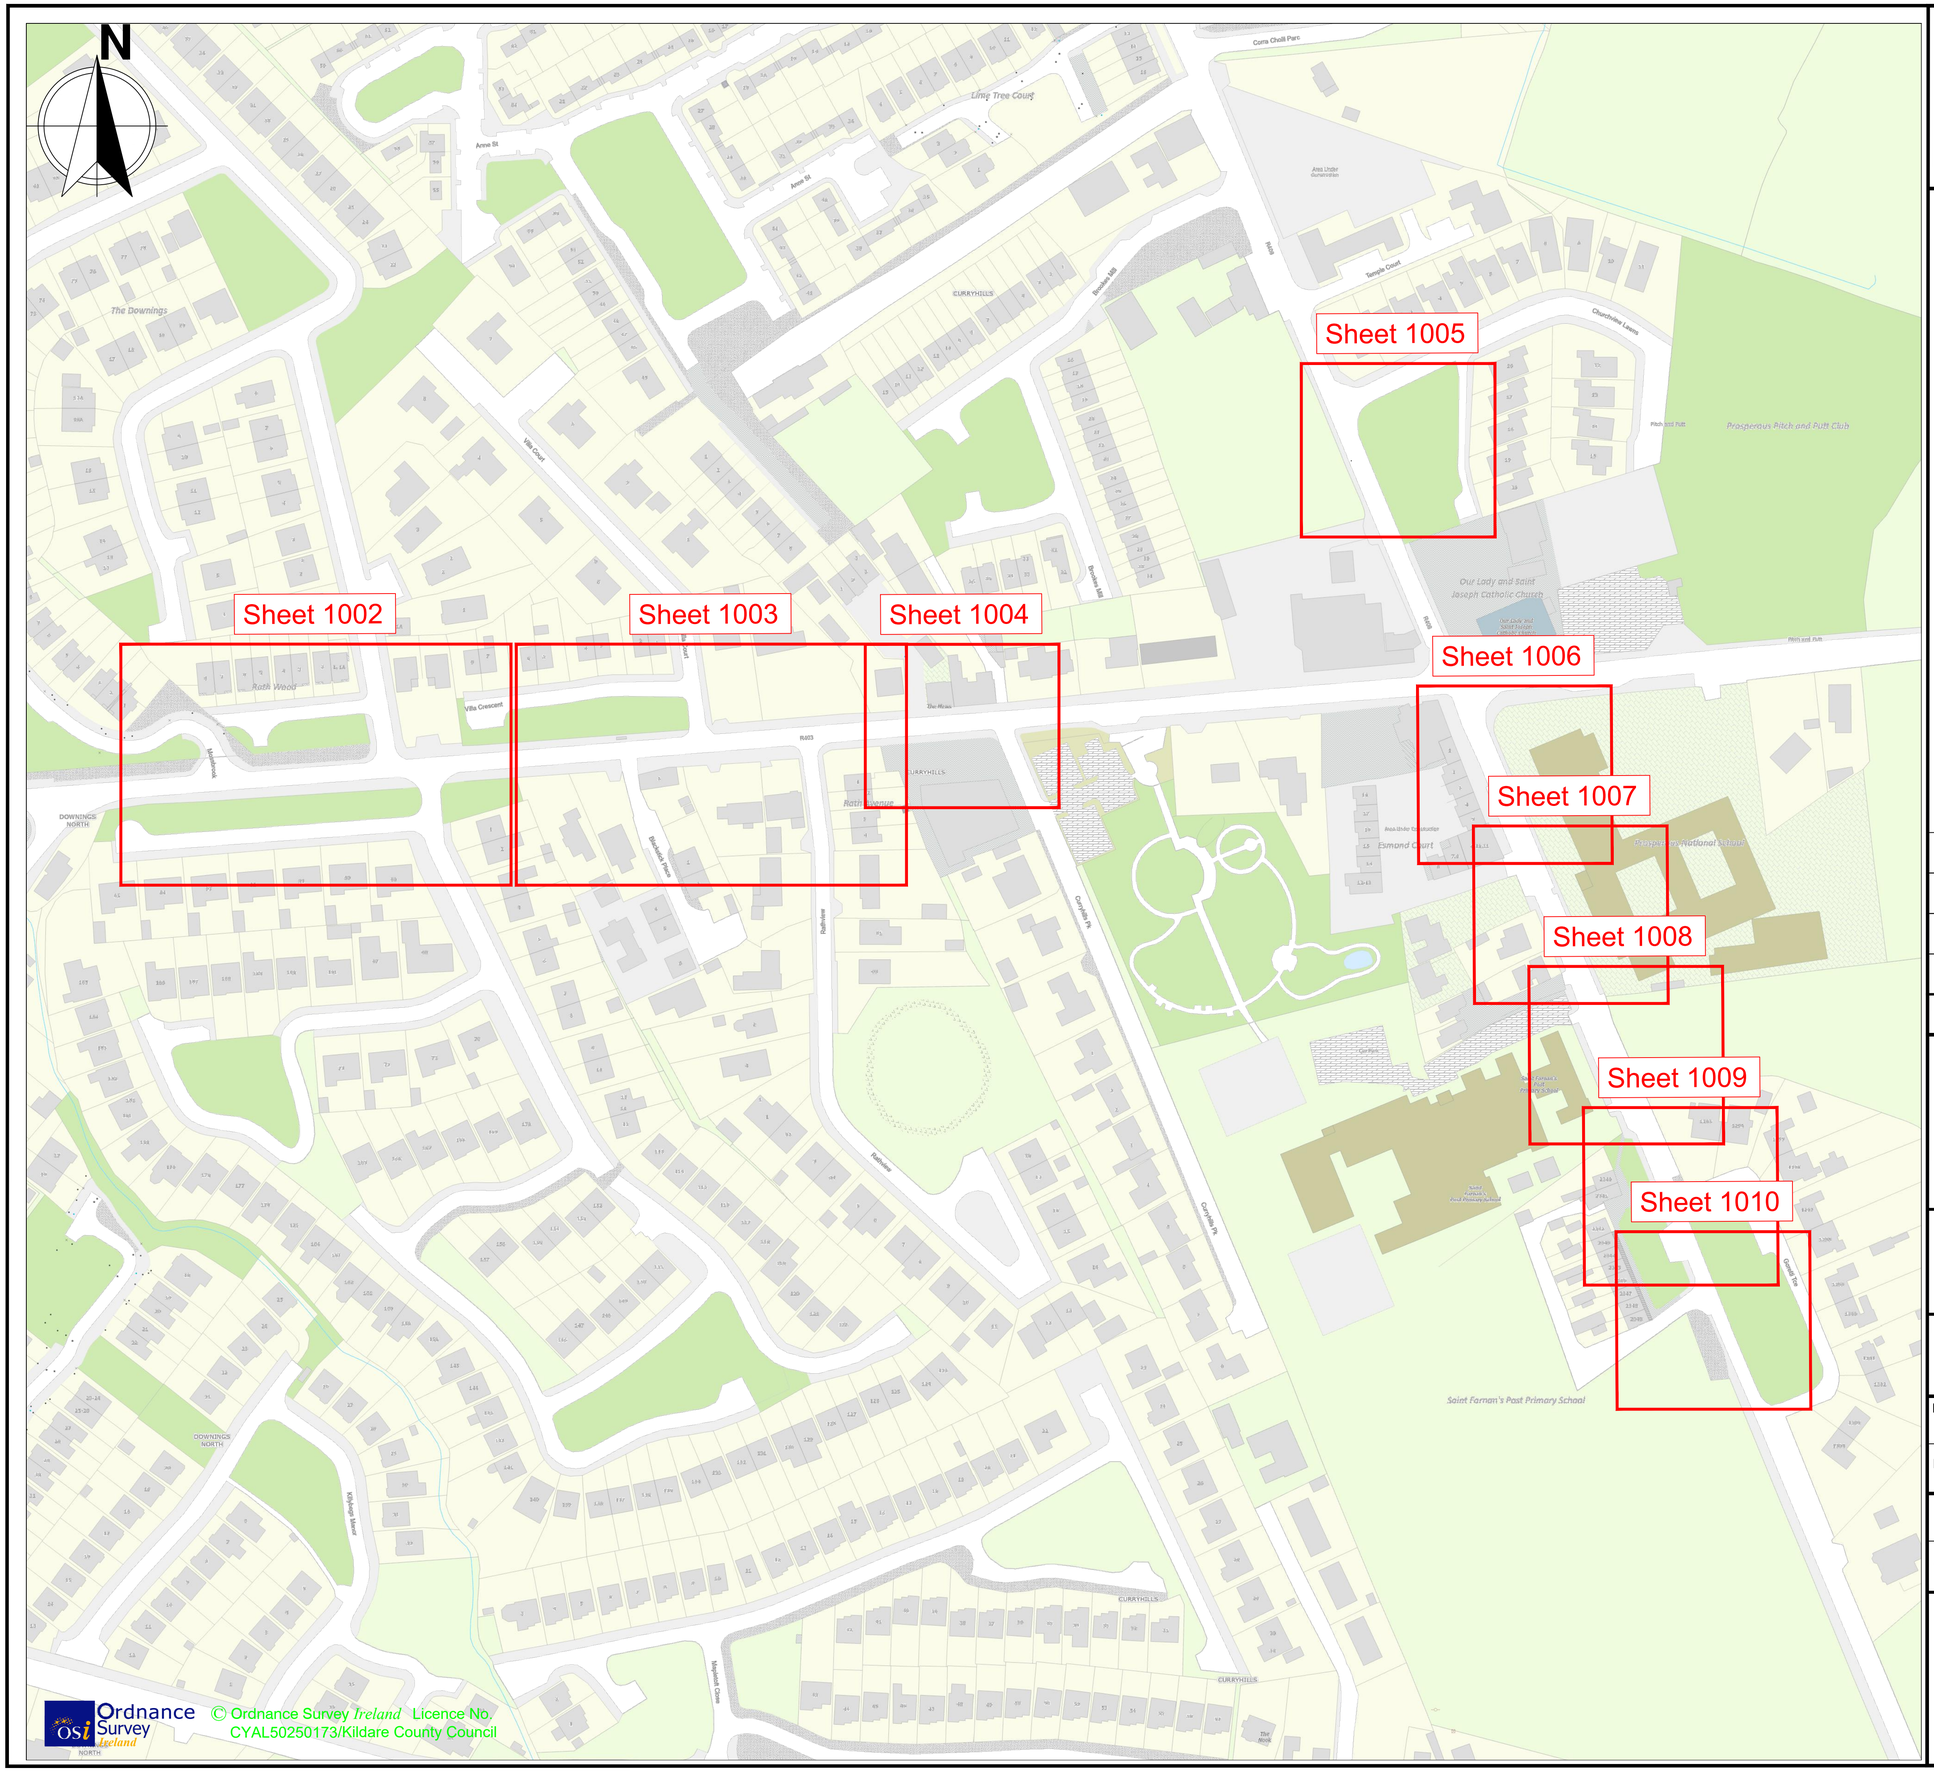


Ordnance Survey Ireland
© Ordnance Survey *Ireland* Licence No. CYAL50250173/Kildare County Council

Notes:

1. No dimensions to be scaled from this drawing.
2. All sizes to be checked on site and any discrepancies to be reported to the engineer.

No.	Date	Issue / Revision	Chkd.
D	08/06/26	For Construction	RK
C	18/05/26	For Tender	RK
B	24/03/26	Section 38 Drawings	RK
A	10/03/26	Preliminary Design	RK

Project:

Safe Routes to School Scheme at Scoil an Linbh Íosa, Prosperous.

Dwg. Title: Scheme Extents

Dwg. No. 1001

Date: 08/06/2026

Drawn: R.K


Scale: NTS

- Preliminary
- Statutory
- For Tender
- For Construction

Transport, Mobility & Open Spaces Department

Senior Engineer - Mr. Chris Galvin.

Kildare County Council, Comhairle Chontae Cill Dara
Áras Chill Dara, Devoy Park, Naas, Co.Kildare
T:+353-45-980424 F:+353-45-980420 E: roads@kildarecoco.ie

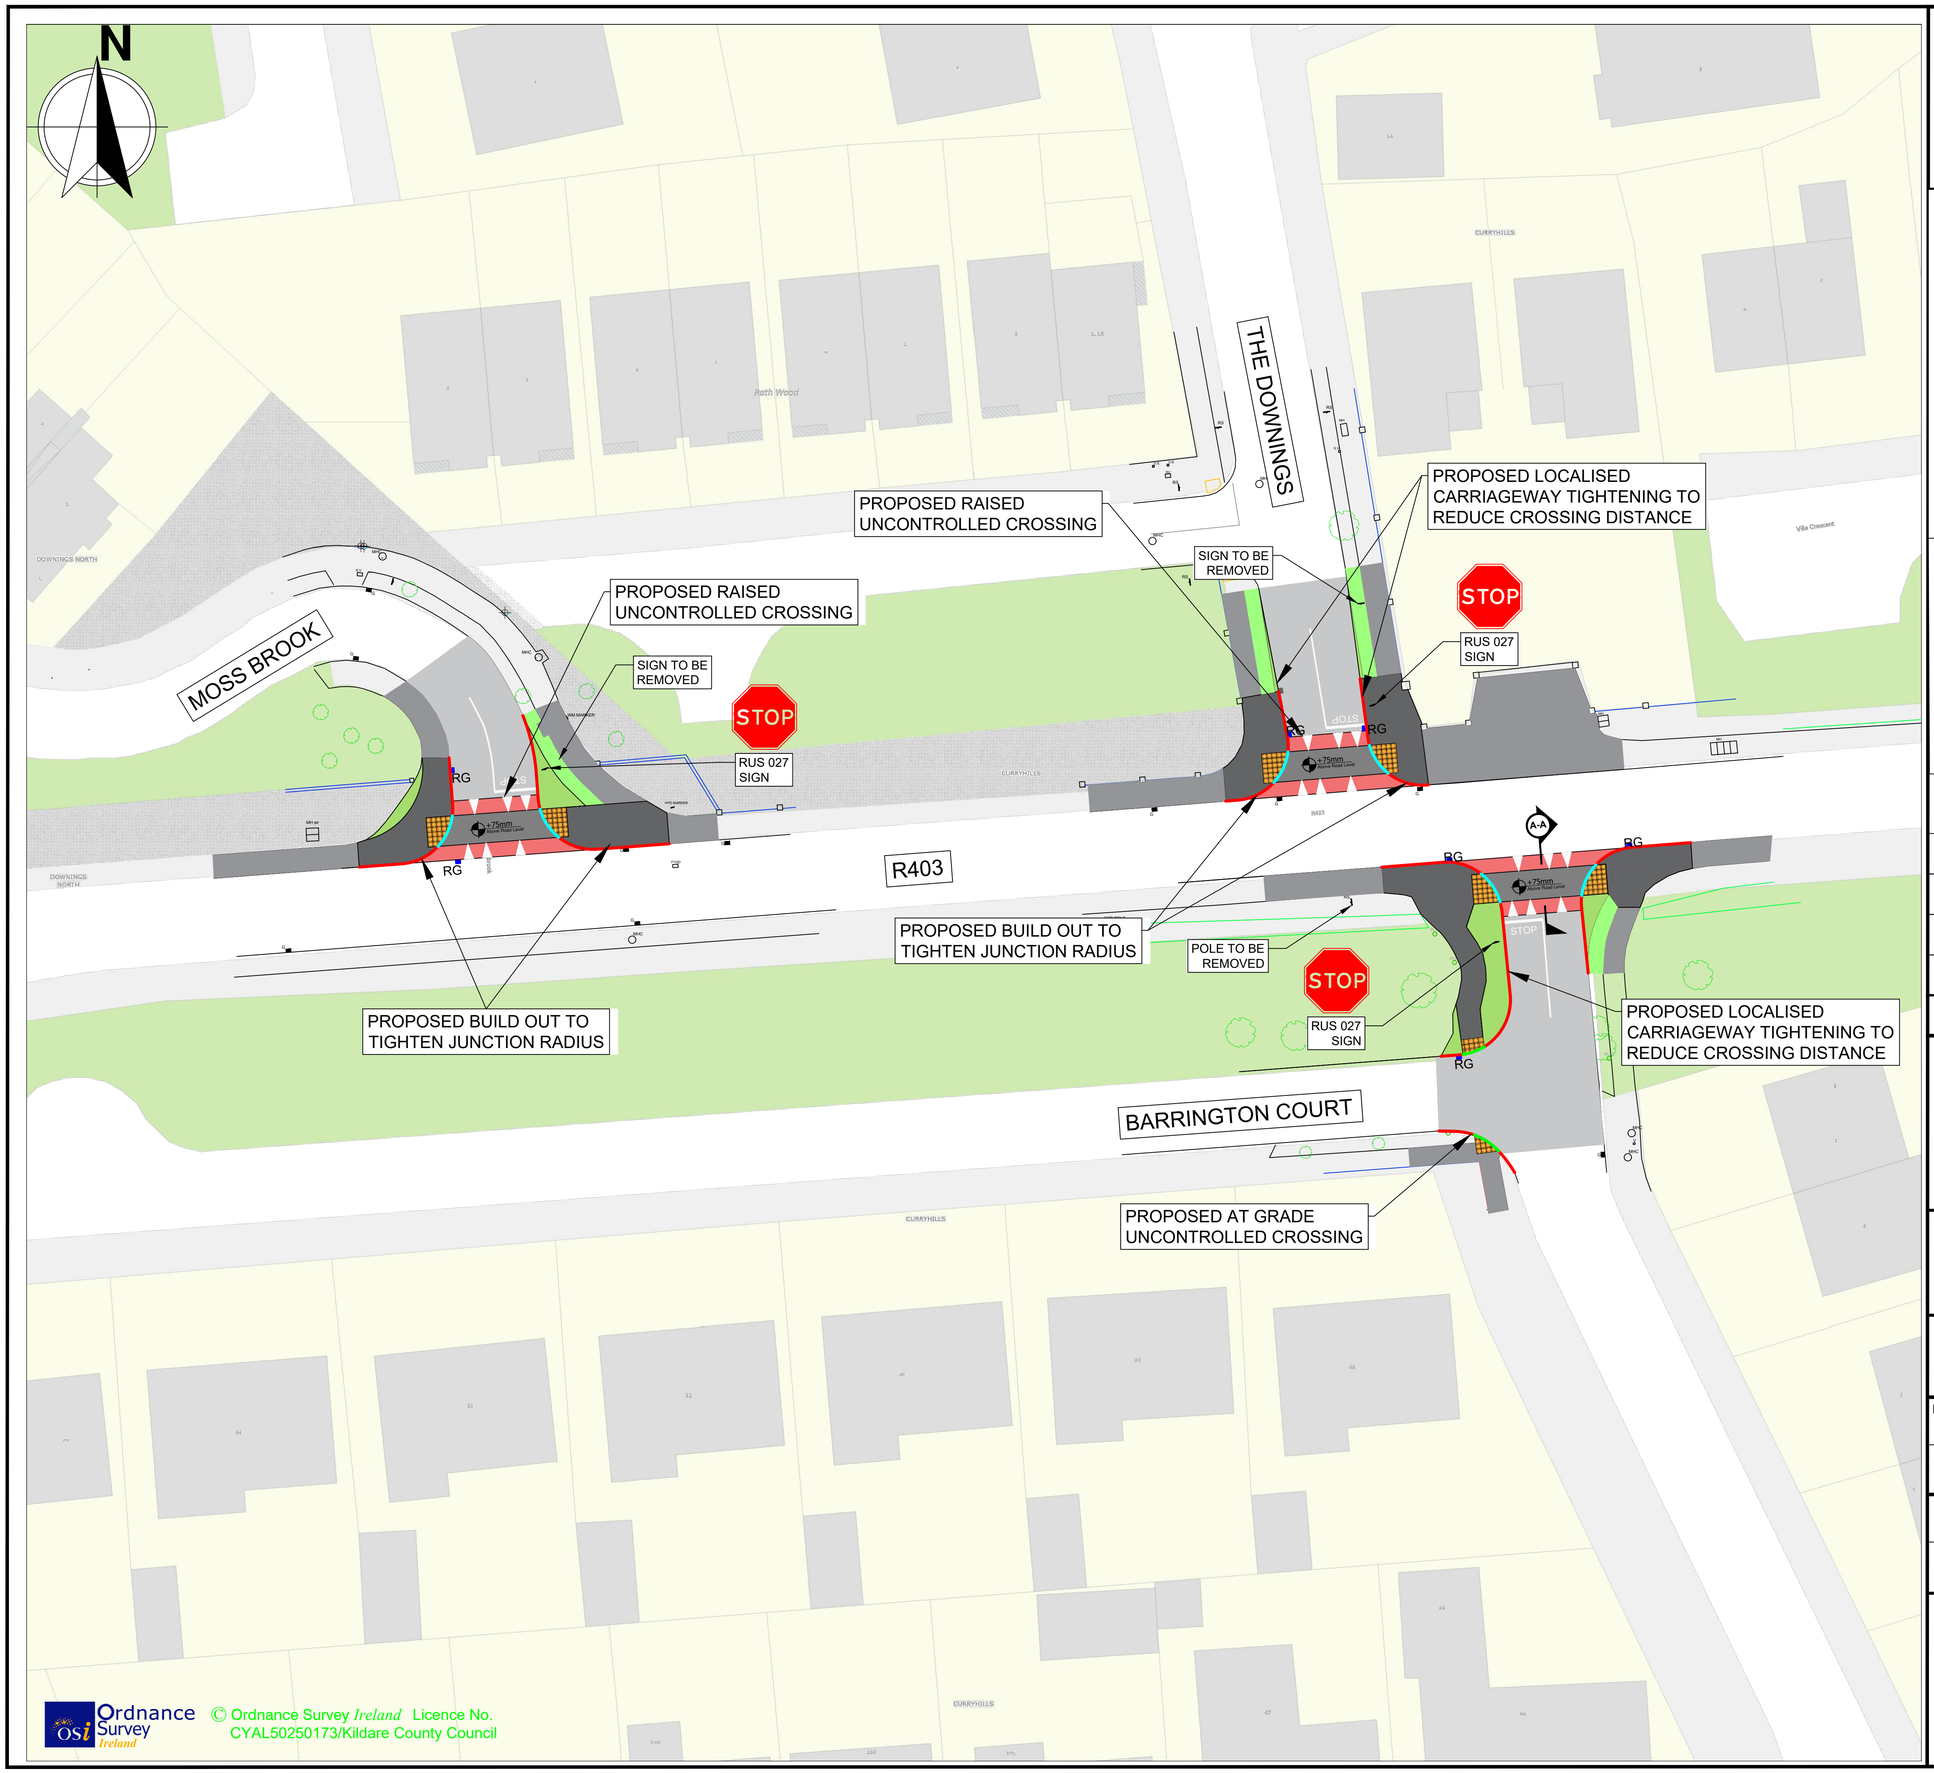

Ordnance Survey Ireland
© Ordnance Survey *Ireland* Licence No. CYAL50250173/Kildare County Council

Notes:

1. No dimensions to be scaled from this drawing.
2. All sizes to be checked on site and any discrepancies to be reported to the engineer.

LEGEND:

- EXISTING CARRIAGEWAY
- PROPOSED RED HRA RESURFACING
- EXISTING FOOTPATH
- EXISTING GRASS VERGE
- PROPOSED / UPGRADED FOOTPATH
- PROPOSED GRASS AREAS
- PROPOSED TACTILE PAVING (UNCONTROLLED)
- PROPOSED TACTILE PAVING (CONTROLLED)
- PROPOSED PENCIL BOLLARDS.
- PROPOSED BLACK BOLLARDS.
- PROPOSED SLOPE IN FOOTPATH.

KERB LEGEND:

- PRECAST KERB - 125mm ABOVE CARRIAGEWAY
- SLIPFORM KERB - 125mm ABOVE CARRIAGEWAY
- 75mm HIGH KERB ABOVE CARRIAGEWAY - FLUSH WITH RAISED CROSSING
- KERB - 5mm ABOVE CARRIAGEWAY
- KERB - 25mm ABOVE CARRIAGEWAY

No.	Date	Issue / Revision	Chkd.
D	08/06/26	For Construction	RK
C	18/05/26	For Tender	RK
B	24/03/26	Section 38 Drawings	RK
A	10/03/26	Preliminary Design	RK

Project:

Safe Routes to School Scheme at Scoil an Linbh Íosa, Prosperous.

Dwg. Title: Site Plan
Sheet 01 of 09

Dwg. No. 1002

Date: 08/06/2026

Drawn: R.K


Scale: NTS

- Preliminary
- Statutory
- For Tender
- For Construction

Transport, Mobility & Open Spaces Department

Senior Engineer - Mr. Chris Galvin.

Kildare County Council, Comhairle Chontae Cill Dara
Áras Chill Dara, Devoy Park, Naas, Co.Kildare
T:+353-45-980424 F:+353-45-980420 E: roads@kildarecoco.ie

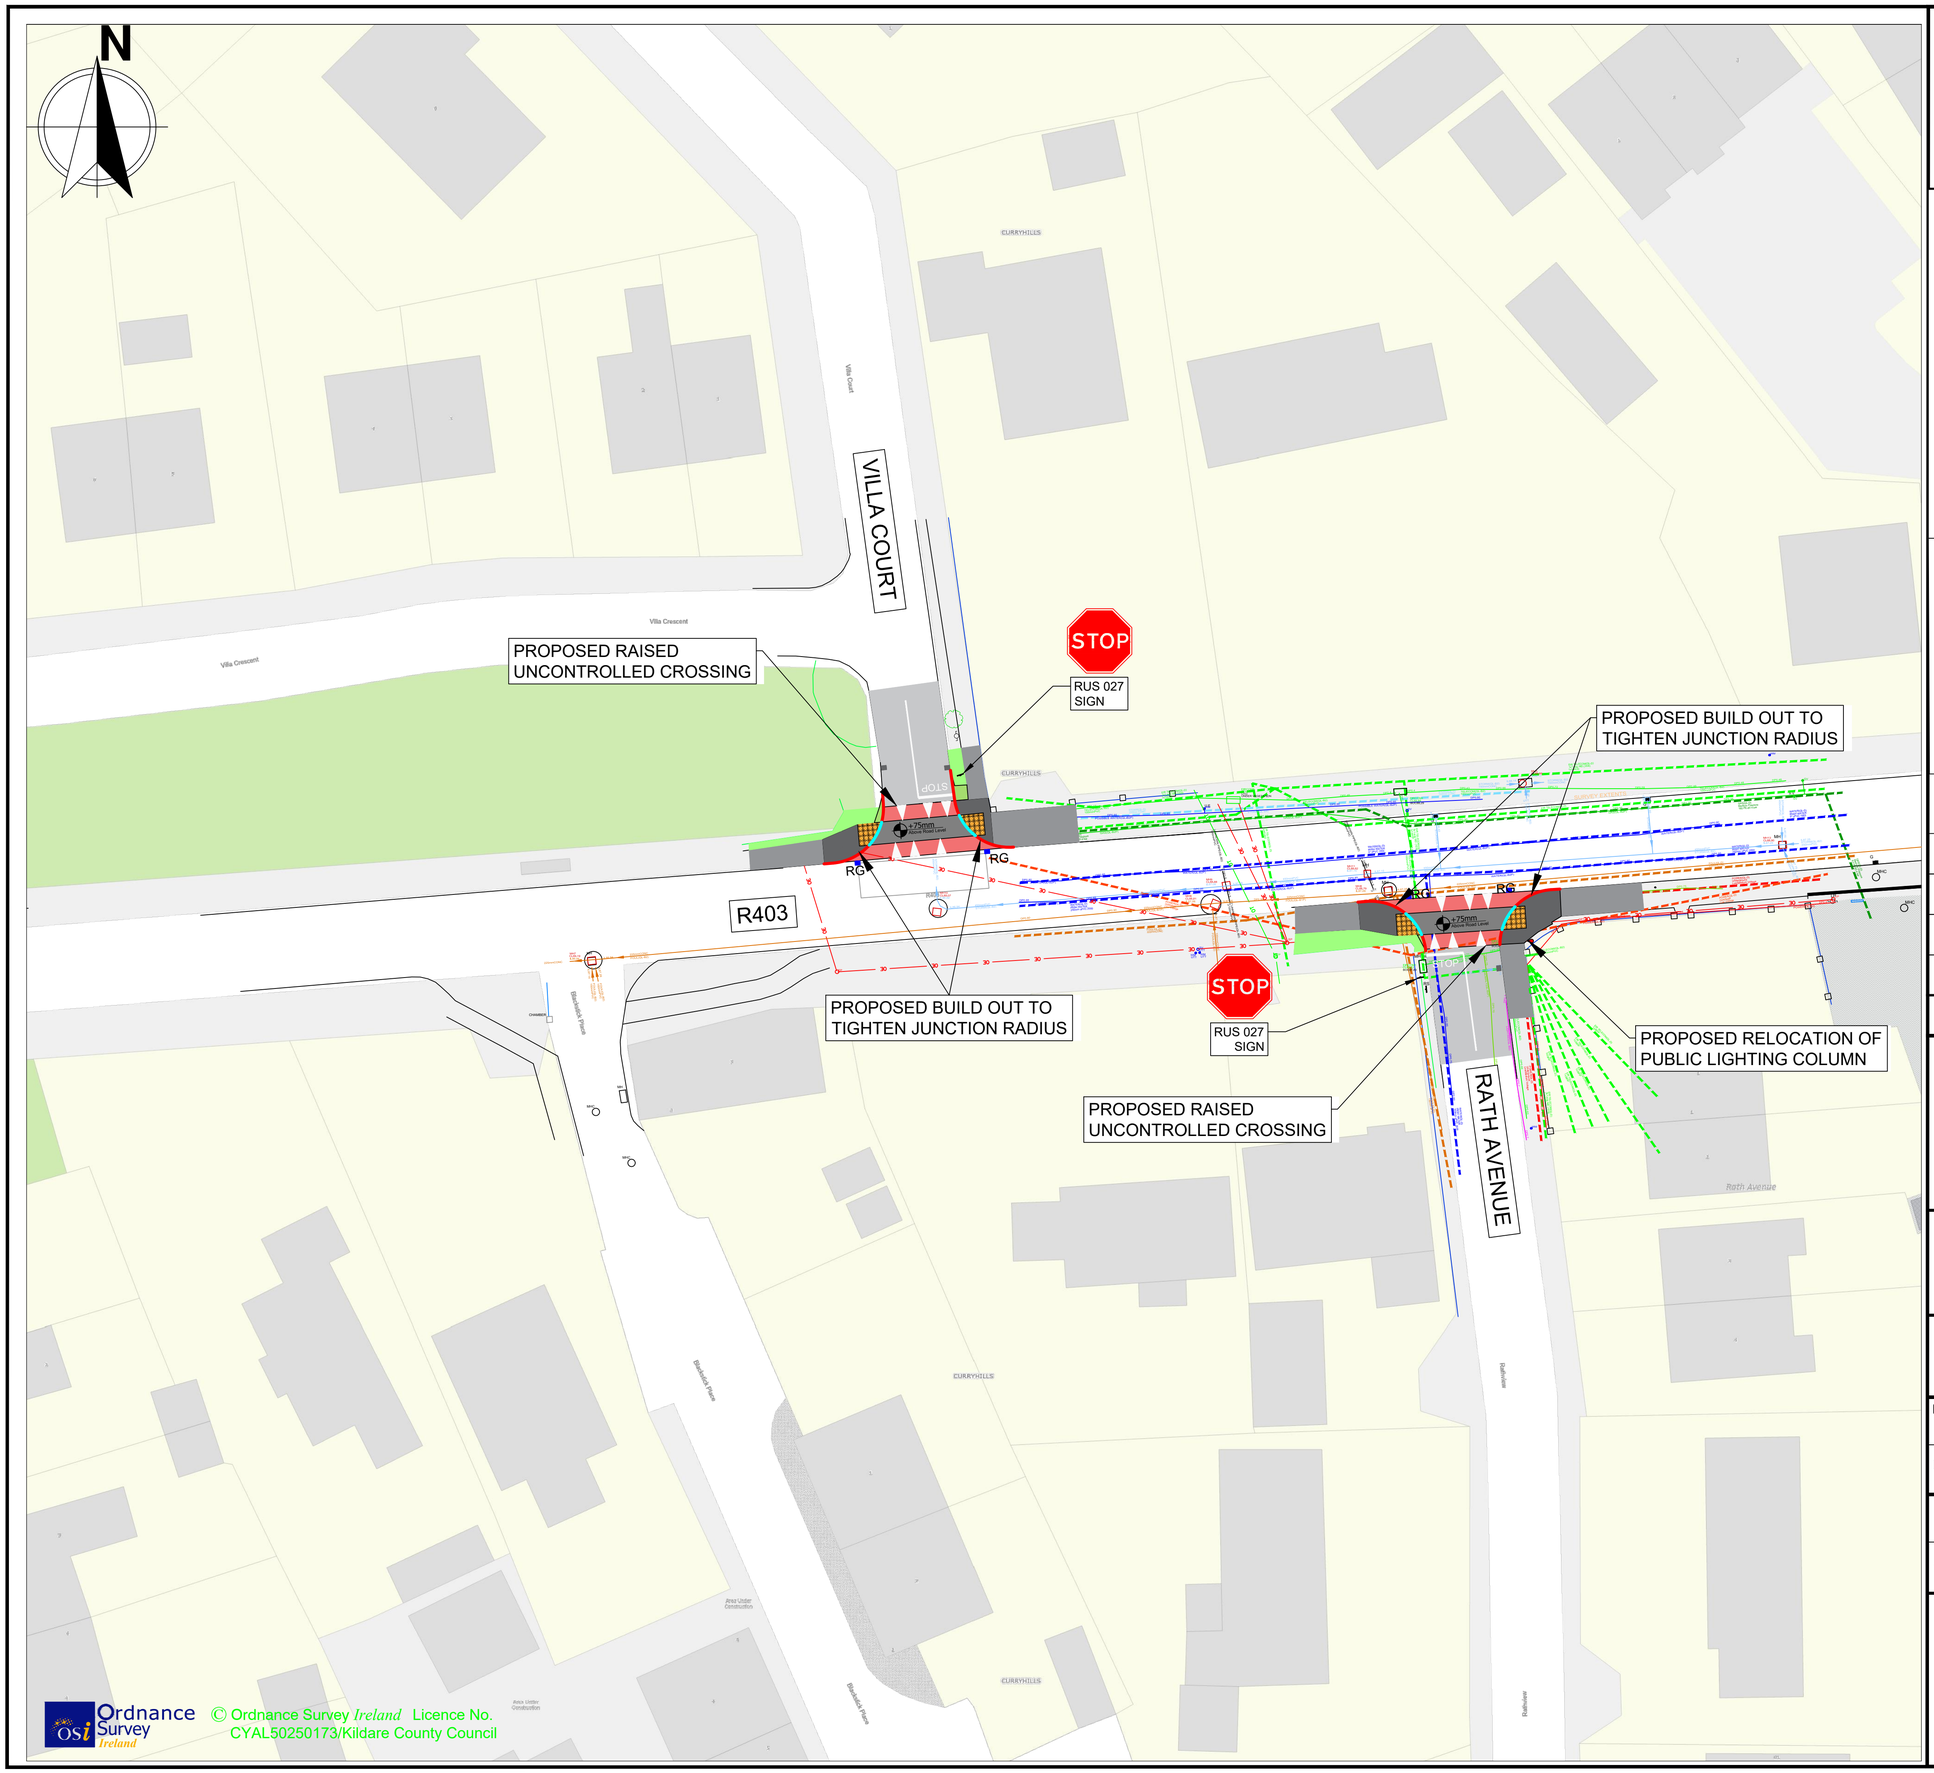

Notes:

1. No dimensions to be scaled from this drawing.
2. All sizes to be checked on site and any discrepancies to be reported to the engineer.

LEGEND:

- EXISTING CARRIAGEWAY
- PROPOSED RED HRA RESURFACING
- EXISTING FOOTPATH
- EXISTING GRASS VERGE
- PROPOSED / UPGRADED FOOTPATH
- PROPOSED GRASS AREAS
- PROPOSED TACTILE PAVING (UNCONTROLLED)
- PROPOSED TACTILE PAVING (CONTROLLED)
- PROPOSED PENCIL BOLLARDS.
- PROPOSED BLACK BOLLARDS.
- PROPOSED SLOPE IN FOOTPATH.

KERB LEGEND:

- PRECAST KERB - 125mm ABOVE CARRIAGEWAY
- SLIPFORM KERB - 125mm ABOVE CARRIAGEWAY
- 75mm HIGH KERB ABOVE CARRIAGEWAY - FLUSH WITH RAISED CROSSING
- KERB - 5mm ABOVE CARRIAGEWAY
- KERB - 25mm ABOVE CARRIAGEWAY

No.	Date	Issue / Revision	Chkd.
D	08/06/26	For Construction	RK
C	18/05/26	For Tender	RK
B	24/03/26	Section 38 Drawings	RK
A	10/03/26	Preliminary Design	RK

Project:

Safe Routes to School Scheme at Scoil an Linbh Íosa, Prosperous.

Dwg. Title: Site Plan
Sheet 02 of 09

Dwg. No. 1003

Date: 08/06/2026

Drawn: R.K


Scale: NTS

- Preliminary
- Statutory
- For Tender
- For Construction

Transport, Mobility & Open Spaces Department

Senior Engineer - Mr. Chris Galvin.

Kildare County Council, Comhairle Chontae Cill Dara
Áras Chill Dara, Devoy Park, Naas, Co.Kildare
T:+353-45-980424 F:+353-45-980420 E: roads@kildarecoco.ie

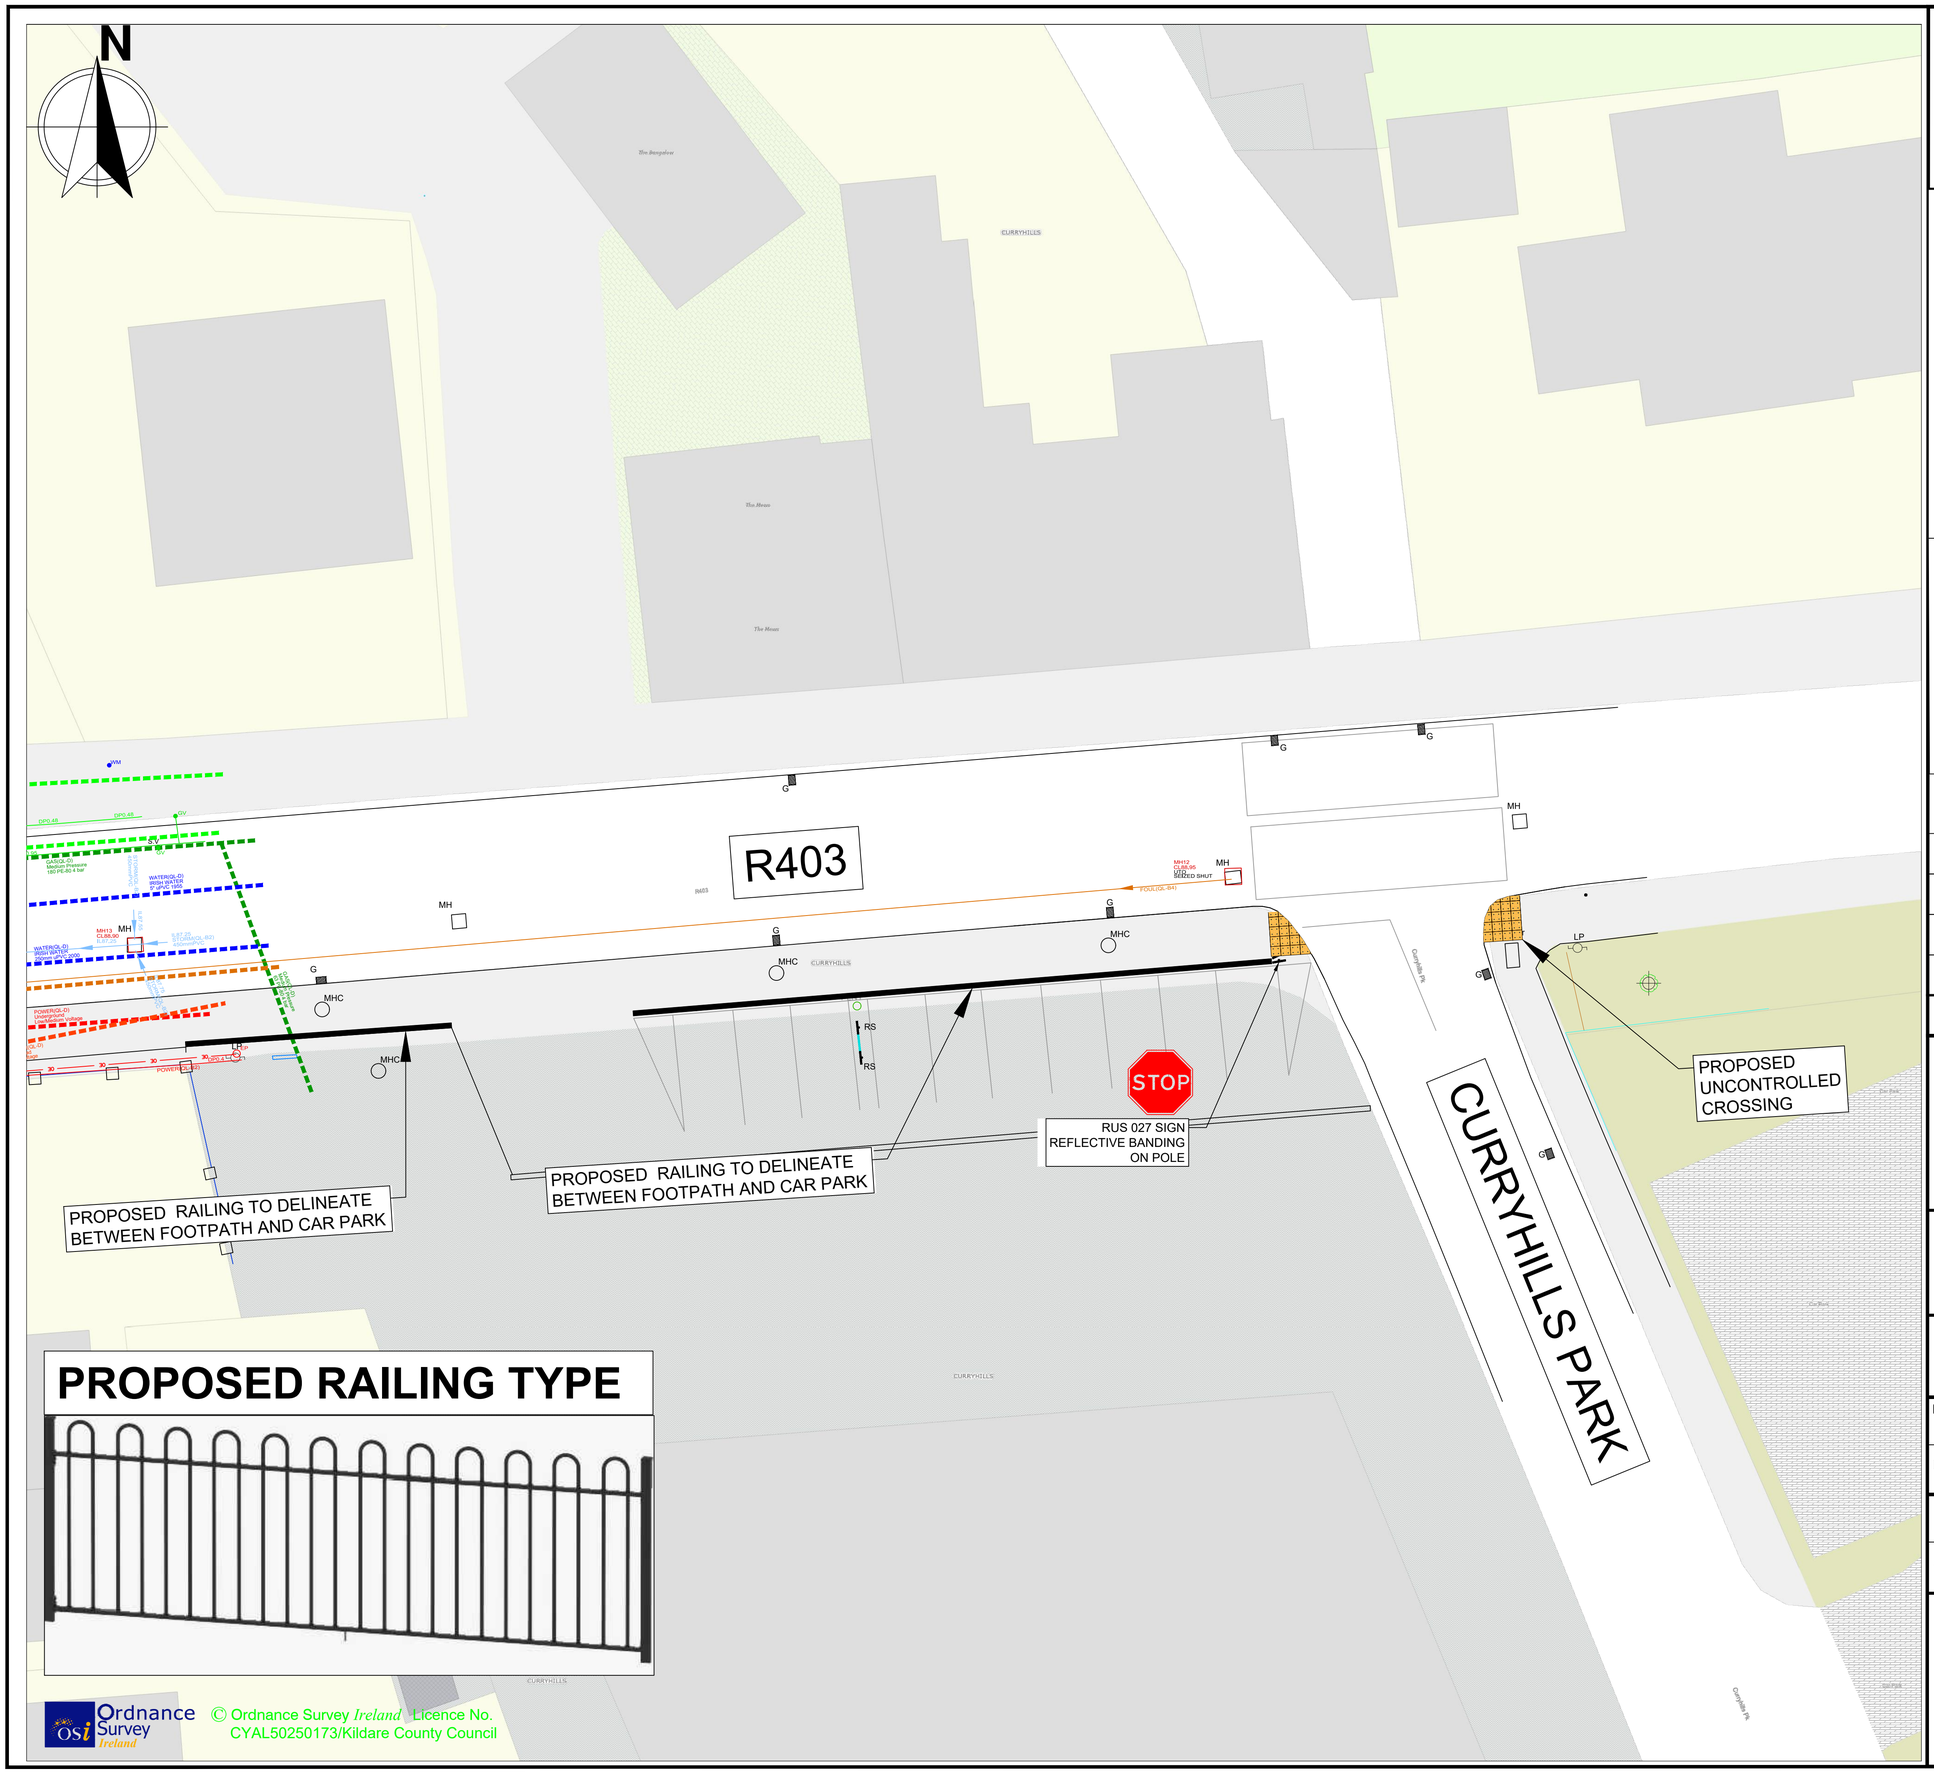

Ordnance Survey Ireland © Ordnance Survey *Ireland* Licence No. CYAL50250173/Kildare County Council

Notes:

1. No dimensions to be scaled from this drawing.
2. All sizes to be checked on site and any discrepancies to be reported to the engineer.

LEGEND:

- EXISTING CARRIAGEWAY
- PROPOSED RED HRA RESURFACING
- EXISTING FOOTPATH
- EXISTING GRASS VERGE
- PROPOSED / UPGRADED FOOTPATH
- PROPOSED GRASS AREAS
- PROPOSED TACTILE PAVING (UNCONTROLLED)
- PROPOSED TACTILE PAVING (CONTROLLED)
- PROPOSED PENCIL BOLLARDS.
- PROPOSED BLACK BOLLARDS.
- PROPOSED SLOPE IN FOOTPATH.

KERB LEGEND:

- PRECAST KERB - 125mm ABOVE CARRIAGEWAY
- SLIPFORM KERB - 125mm ABOVE CARRIAGEWAY
- 75mm HIGH KERB ABOVE CARRIAGEWAY - FLUSH WITH RAISED CROSSING
- KERB - 5mm ABOVE CARRIAGEWAY
- KERB - 25mm ABOVE CARRIAGEWAY

No.	Date	Issue / Revision	Chkd.
D	08/06/26	For Construction	RK
C	18/05/26	For Tender	RK
B	24/03/26	Section 38 Drawings	RK
A	10/03/26	Preliminary Design	RK

Project:

Safe Routes to School Scheme at Scoil an Linbh Íosa, Prosperous.

Dwg. Title: Site Plan
Sheet 03 of 09

Dwg. No. 1004

Date: 08/06/2026

Drawn: R.K


Scale: NTS

- Preliminary
- Statutory
- For Tender
- For Construction

Transport, Mobility & Open Spaces Department

Senior Engineer - Mr. Chris Galvin.

Kildare County Council, Comhairle Chontae Cill Dara
Áras Chill Dara, Devoy Park, Naas, Co.Kildare
T:+353-45-980424 F:+353-45-980420 E: roads@kildarecoco.ie

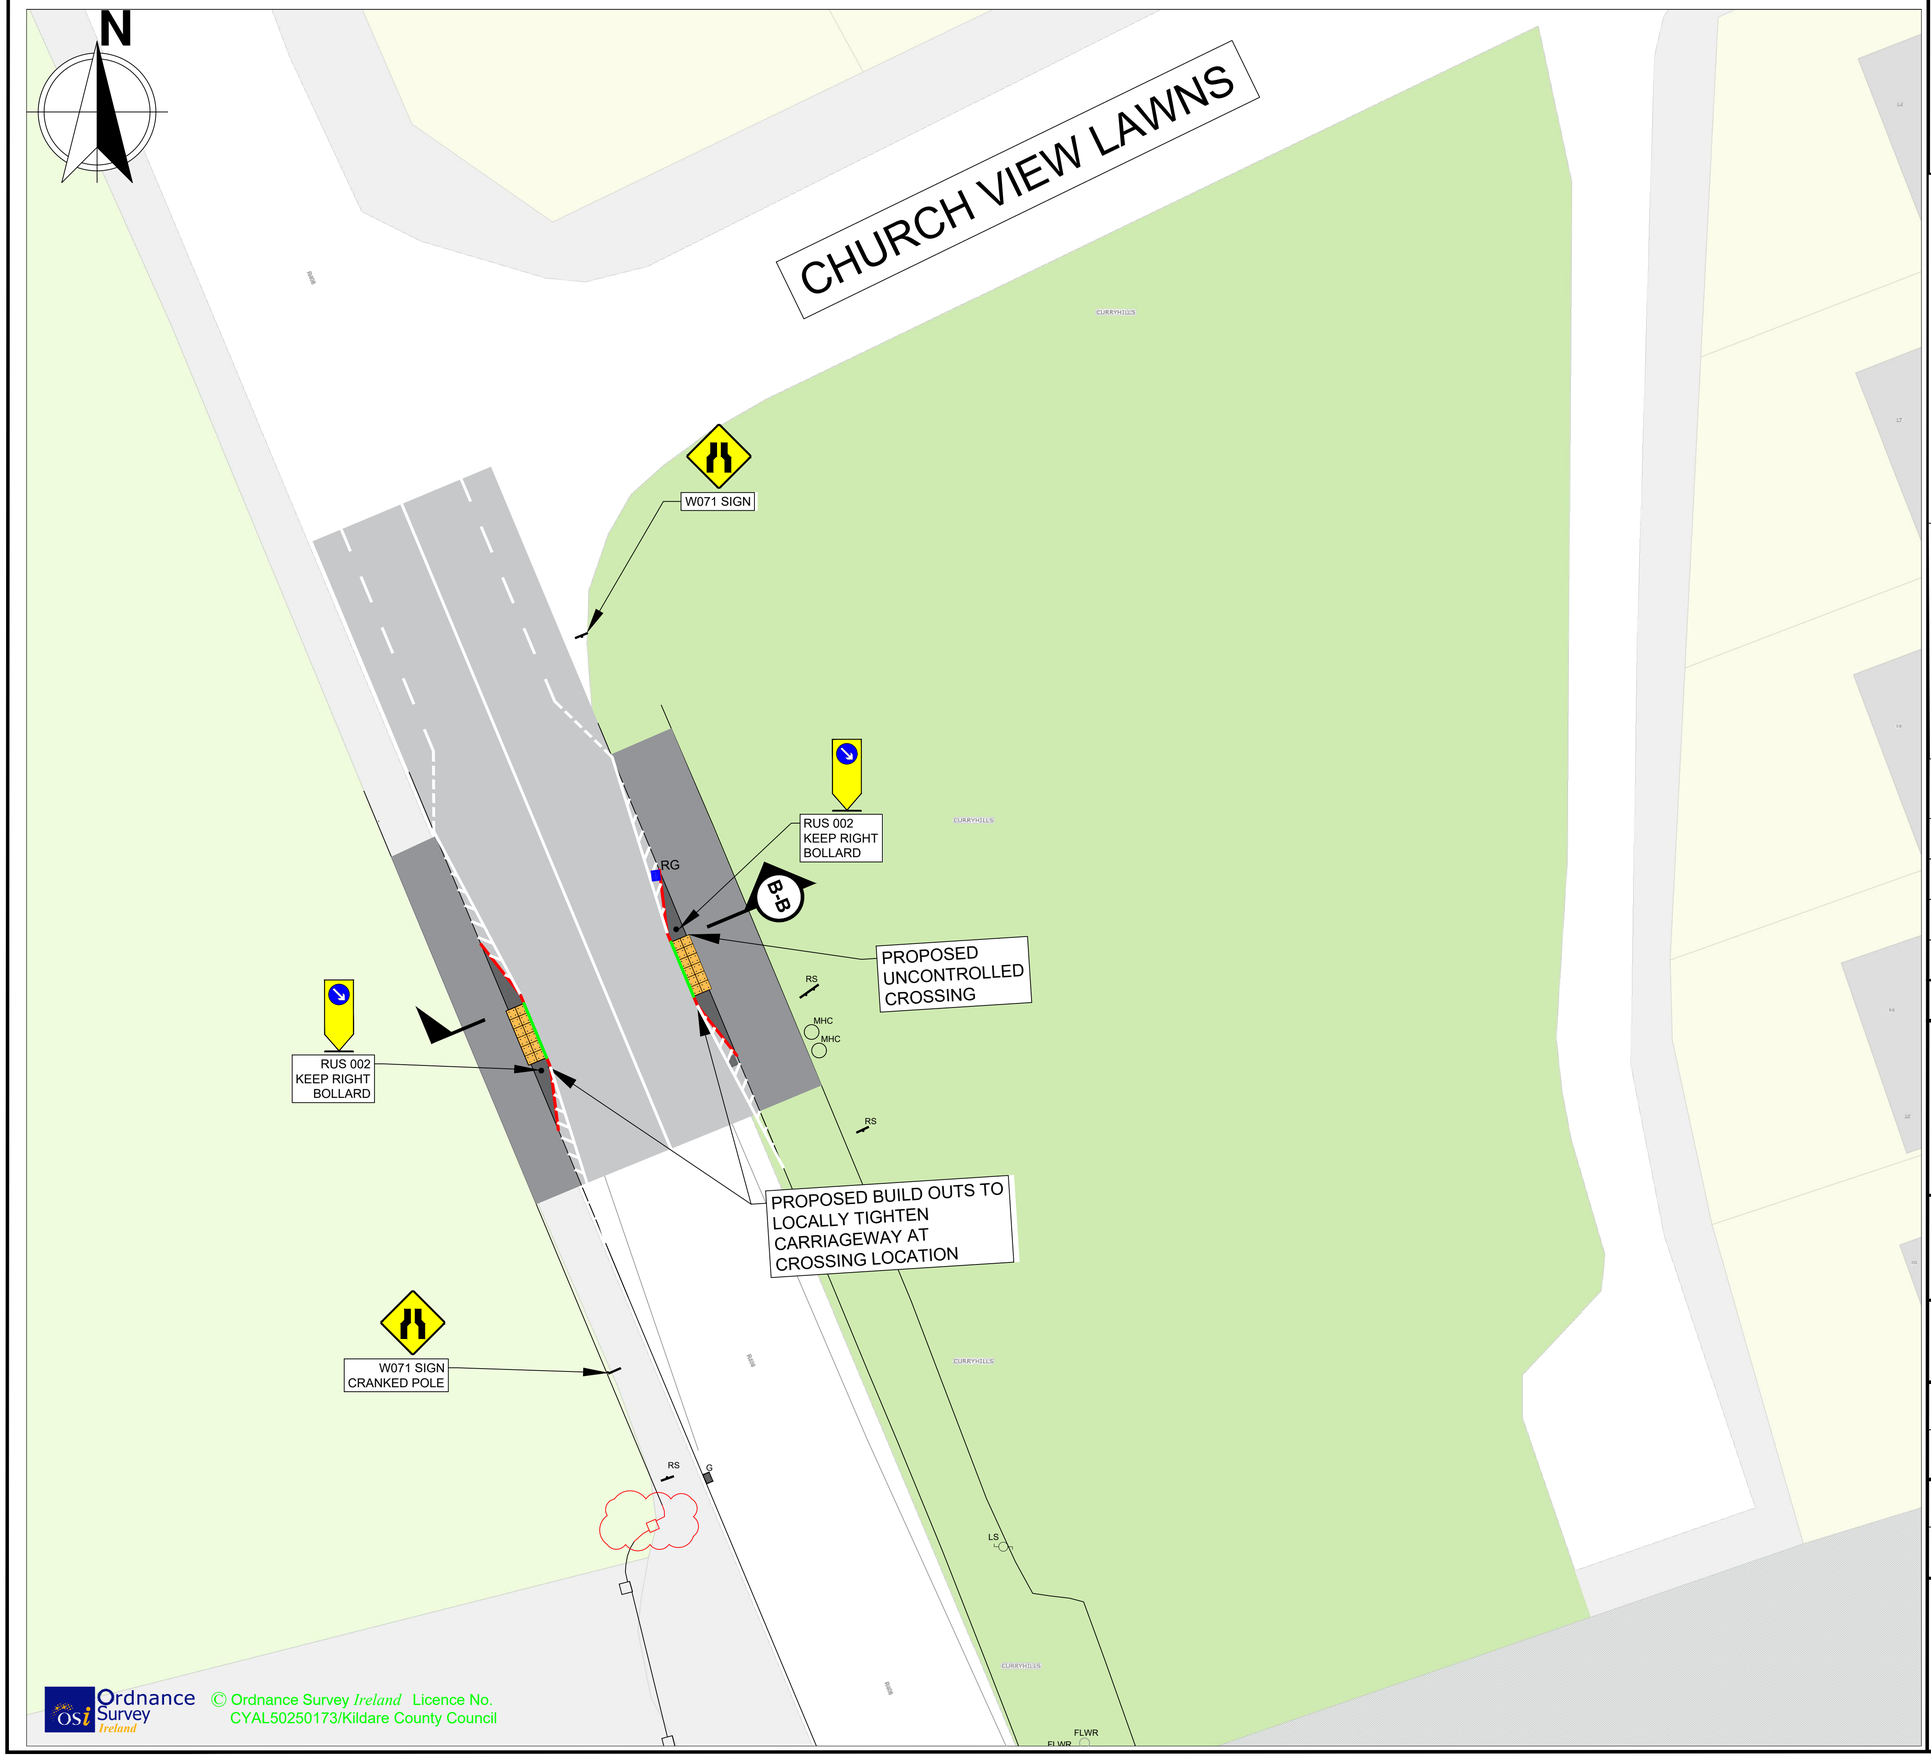

Ordnance Survey Ireland © Ordnance Survey *Ireland* Licence No. CYAL50250173/Kildare County Council

Notes:

1. No dimensions to be scaled from this drawing.
2. All sizes to be checked on site and any discrepancies to be reported to the engineer.

LEGEND:

- EXISTING CARRIAGEWAY
- PROPOSED RED HRA RESURFACING
- EXISTING FOOTPATH
- EXISTING GRASS VERGE
- PROPOSED / UPGRADED FOOTPATH
- PROPOSED GRASS AREAS
- PROPOSED TACTILE PAVING (UNCONTROLLED)
- PROPOSED TACTILE PAVING (CONTROLLED)
- PROPOSED PENCIL BOLLARDS.
- PROPOSED BLACK BOLLARDS.
- PROPOSED SLOPE IN FOOTPATH.

KERB LEGEND:

- PRECAST KERB - 125mm ABOVE CARRIAGEWAY
- SLIPFORM KERB - 125mm ABOVE CARRIAGEWAY
- 75mm HIGH KERB ABOVE CARRIAGEWAY - FLUSH WITH RAISED CROSSING
- KERB - 5mm ABOVE CARRIAGEWAY
- KERB - 25mm ABOVE CARRIAGEWAY

No.	Date	Issue / Revision	Chkd.
D	08/06/26	For Construction	RK
C	18/05/26	For Tender	RK
B	24/03/26	Section 38 Drawings	RK
A	10/03/26	Preliminary Design	RK

Project:

Safe Routes to School Scheme at Scoil an Linbh Íosa, Prosperous.

Dwg. Title: Site Plan
Sheet 04 of 09

Dwg. No. 1005

Date: 08/06/2026

Drawn: R.K


Scale: NTS

- Preliminary
- Statutory
- For Tender
- For Construction

Transport, Mobility & Open Spaces Department

Senior Engineer - Mr. Chris Galvin.

Kildare County Council, Comhairle Chontae Cill Dara
Áras Chill Dara, Devoy Park, Naas, Co.Kildare
T:+353-45-980424 F:+353-45-980420 E: roads@kildarecoco.ie

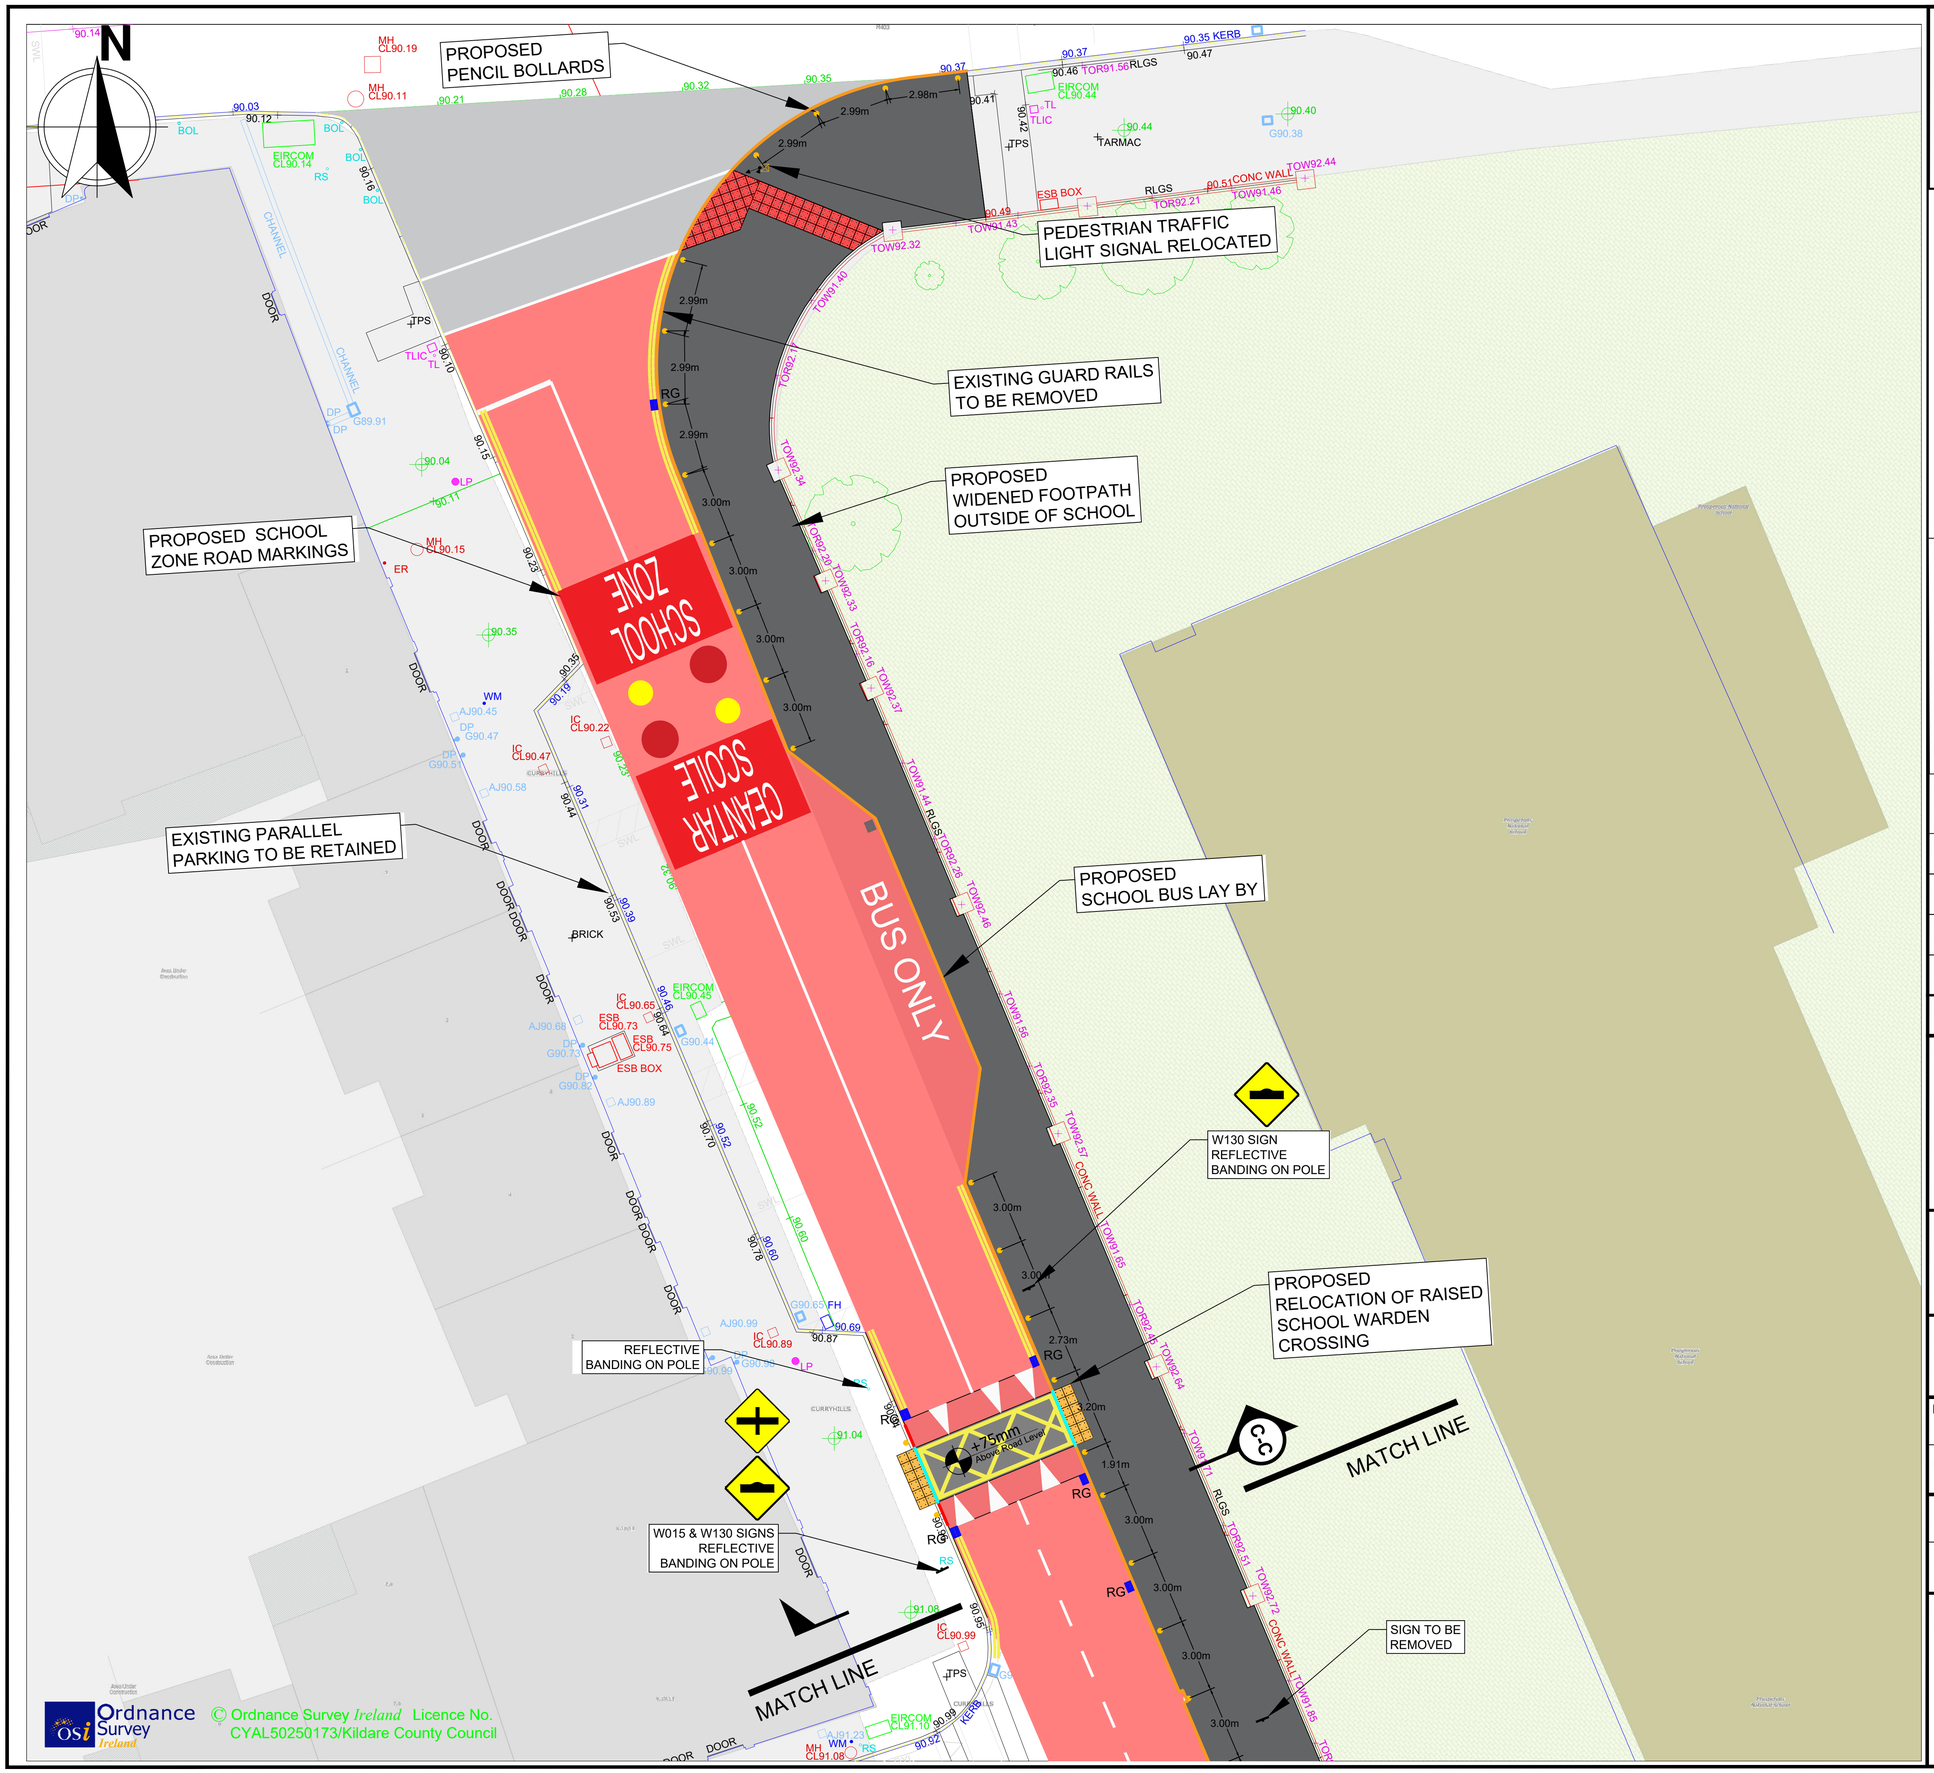

Ordnance Survey Ireland
© Ordnance Survey *Ireland* Licence No. CYAL50250173/Kildare County Council

Notes:

1. No dimensions to be scaled from this drawing.
2. All sizes to be checked on site and any discrepancies to be reported to the engineer.

LEGEND:

- EXISTING CARRIAGEWAY
- PROPOSED RED HRA RESURFACING
- EXISTING FOOTPATH
- EXISTING GRASS VERGE
- PROPOSED / UPGRADED FOOTPATH
- PROPOSED GRASS AREAS
- PROPOSED TACTILE PAVING (UNCONTROLLED)
- PROPOSED TACTILE PAVING (CONTROLLED)
- PROPOSED PENCIL BOLLARDS.
- PROPOSED BLACK BOLLARDS.
- PROPOSED SLOPE IN FOOTPATH.

KERB LEGEND:

- PRECAST KERB - 125mm ABOVE CARRIAGEWAY
- SLIPFORM KERB - 125mm ABOVE CARRIAGEWAY
- 75mm HIGH KERB ABOVE CARRIAGEWAY - FLUSH WITH RAISED CROSSING
- KERB - 5mm ABOVE CARRIAGEWAY
- KERB - 25mm ABOVE CARRIAGEWAY

No.	Date	Issue / Revision	Chkd.
D	08/06/26	For Construction	RK
C	18/05/26	For Tender	RK
B	24/03/26	Section 38 Drawings	RK
A	10/03/26	Preliminary Design	RK

Project:

Safe Routes to School Scheme at Scoil an Linbh Íosa, Prosperous.

Dwg. Title: Site Plan
Sheet 05 of 09

Dwg. No. 1006

Date: 08/06/2026

Drawn: R.K


Scale: NTS

- Preliminary
- Statutory
- For Tender
- For Construction

Transport, Mobility & Open Spaces Department

Senior Engineer - Mr. Chris Galvin.

Kildare County Council, Comhairle Chontae Cill Dara
Áras Chill Dara, Devoy Park, Naas, Co.Kildare
T:+353-45-980424 F:+353-45-980420 E: roads@kildarecoco.ie

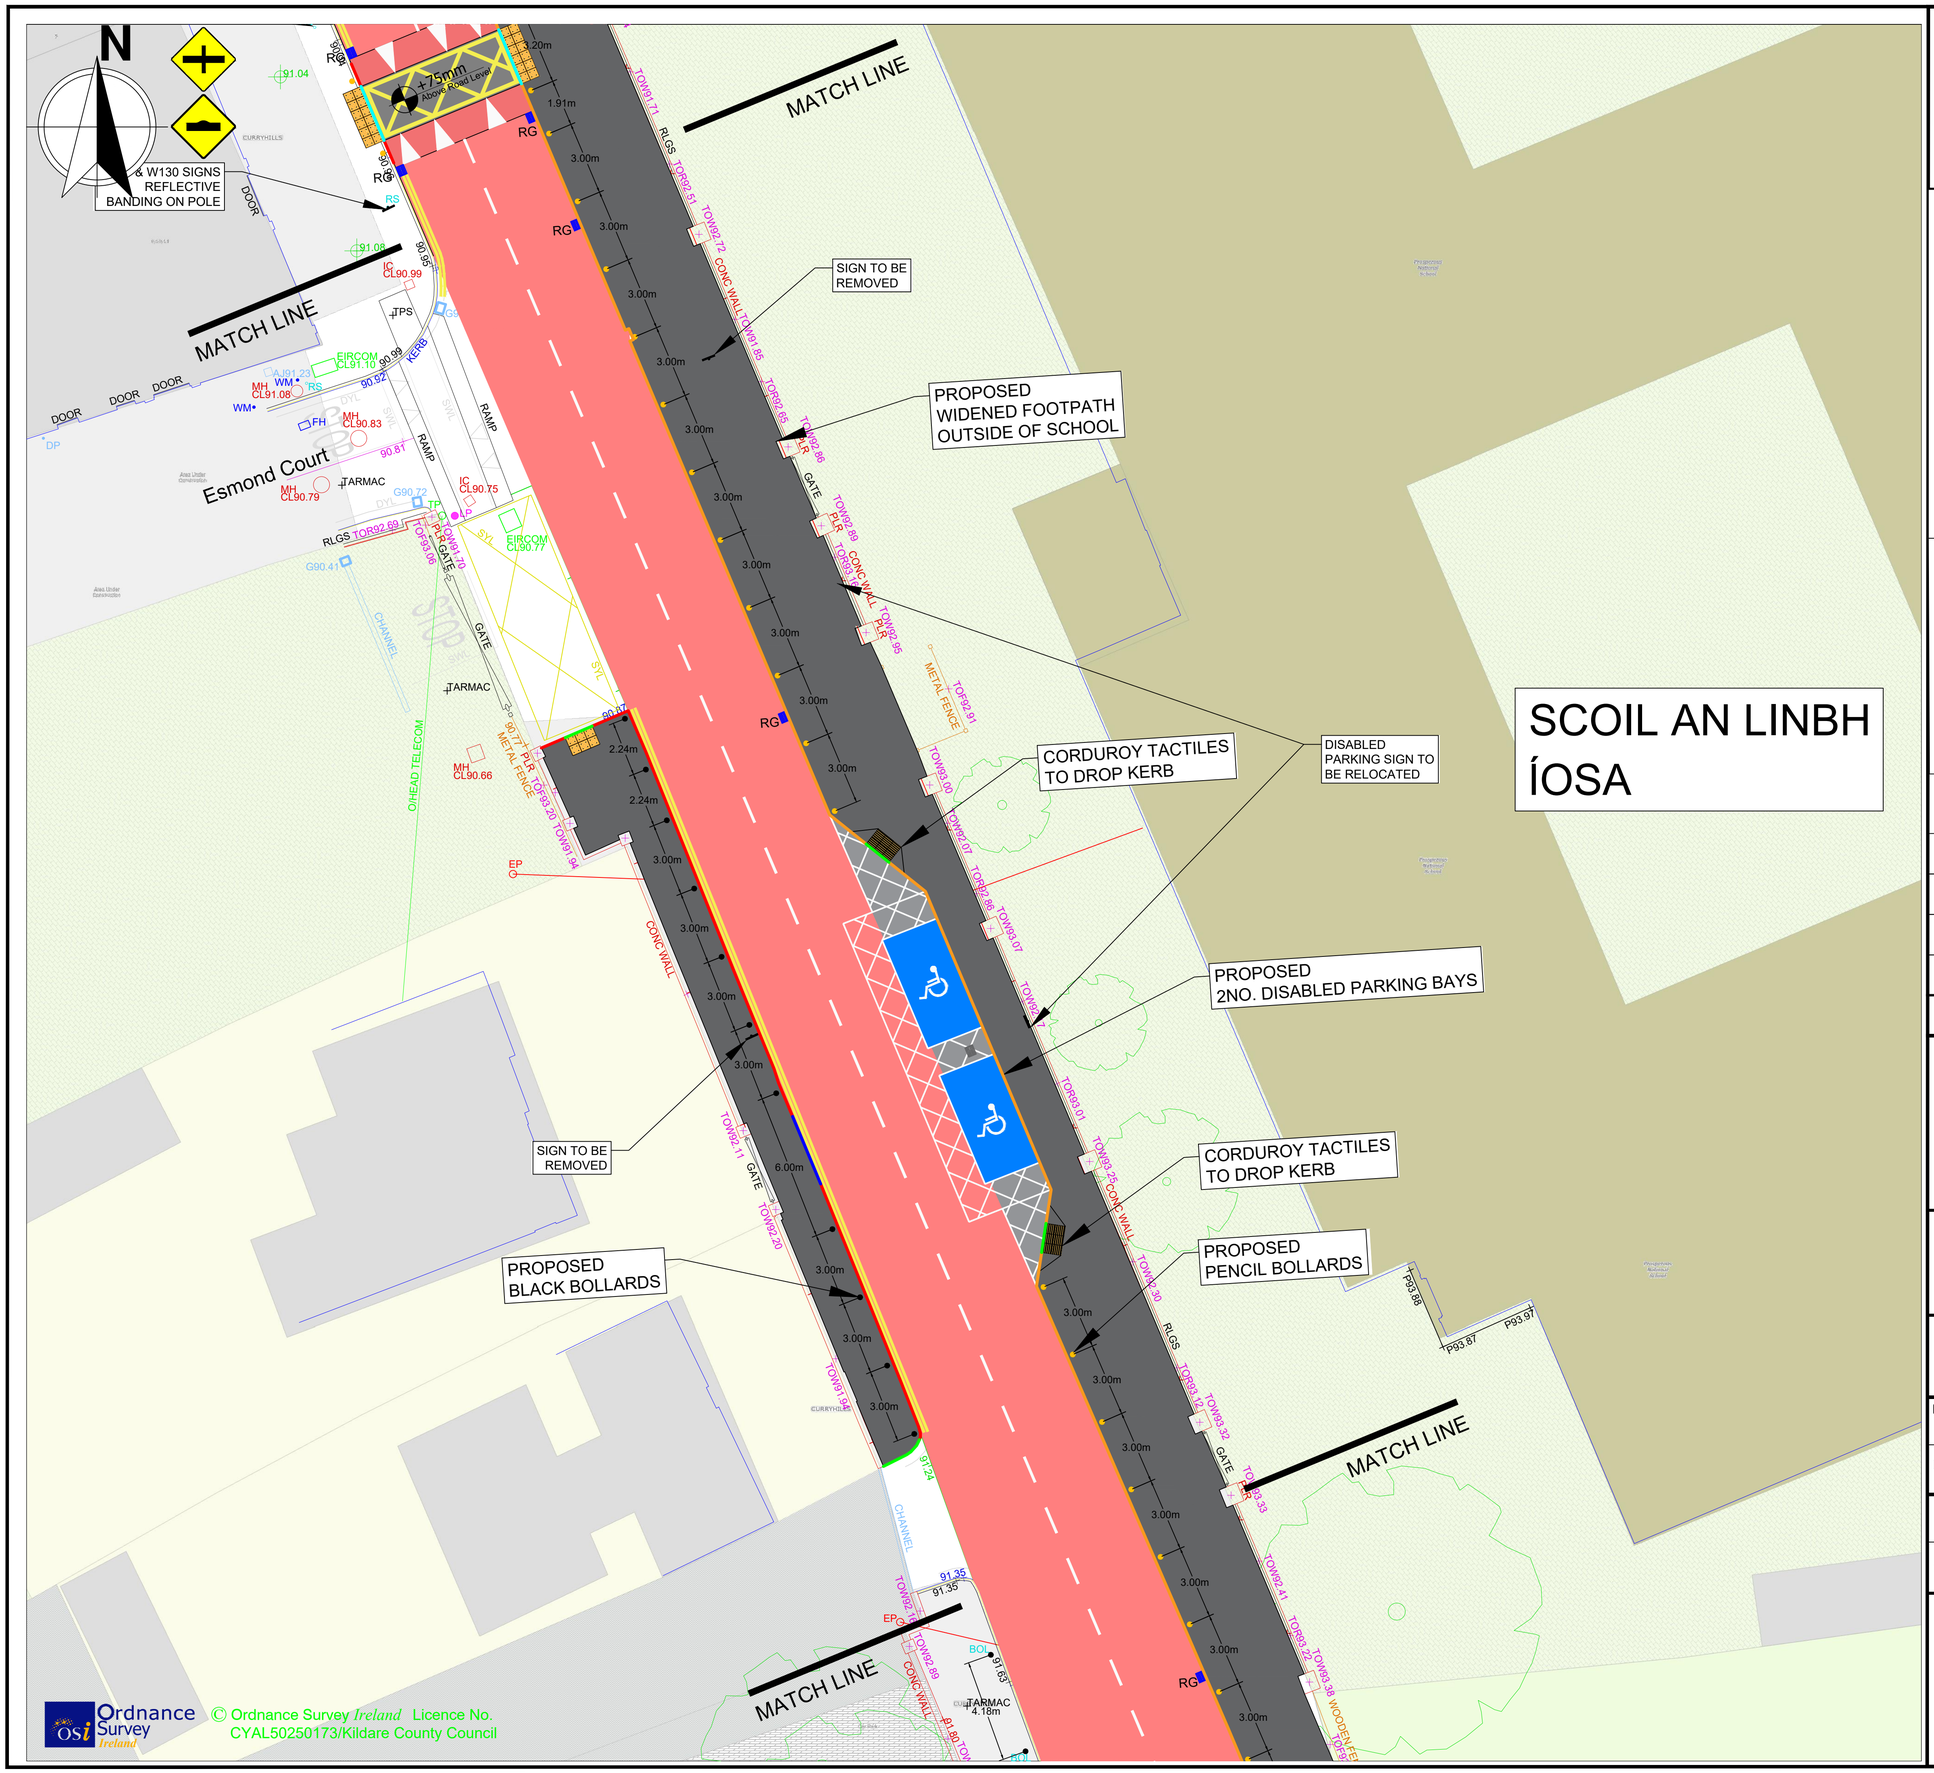

Notes:

1. No dimensions to be scaled from this drawing.
2. All sizes to be checked on site and any discrepancies to be reported to the engineer.

LEGEND:

- EXISTING CARRIAGEWAY
- PROPOSED RED HRA RESURFACING
- EXISTING FOOTPATH
- EXISTING GRASS VERGE
- PROPOSED / UPGRADED FOOTPATH
- PROPOSED GRASS AREAS
- PROPOSED TACTILE PAVING (UNCONTROLLED)
- PROPOSED TACTILE PAVING (CONTROLLED)
- PROPOSED PENCIL BOLLARDS.
- PROPOSED BLACK BOLLARDS.
- PROPOSED SLOPE IN FOOTPATH.

KERB LEGEND:

- PRECAST KERB - 125mm ABOVE CARRIAGEWAY
- SLIPFORM KERB - 125mm ABOVE CARRIAGEWAY
- 75mm HIGH KERB ABOVE CARRIAGEWAY - FLUSH WITH RAISED CROSSING
- KERB - 5mm ABOVE CARRIAGEWAY
- KERB - 25mm ABOVE CARRIAGEWAY

No.	Date	Issue / Revision	Chkd.
D	08/06/26	For Construction	RK
C	18/05/26	For Tender	RK
B	24/03/26	Section 38 Drawings	RK
A	10/03/26	Preliminary Design	RK

Project:

Safe Routes to School Scheme at Scoil an Linbh Íosa, Prosperous.

Dwg. Title: Site Plan
Sheet 06 of 09

Dwg. No. 1007

Date: 08/06/2026

Drawn: R.K


Scale: NTS


- Preliminary
- Statutory
- For Tender
- For Construction

Transport, Mobility & Open Spaces Department

Senior Engineer - Mr. Chris Galvin.

Kildare County Council, Comhairle Chontae Cill Dara
Áras Chill Dara, Devoy Park, Naas, Co.Kildare
T:+353-45-980424 F:+353-45-980420 E: roads@kildarecoco.ie

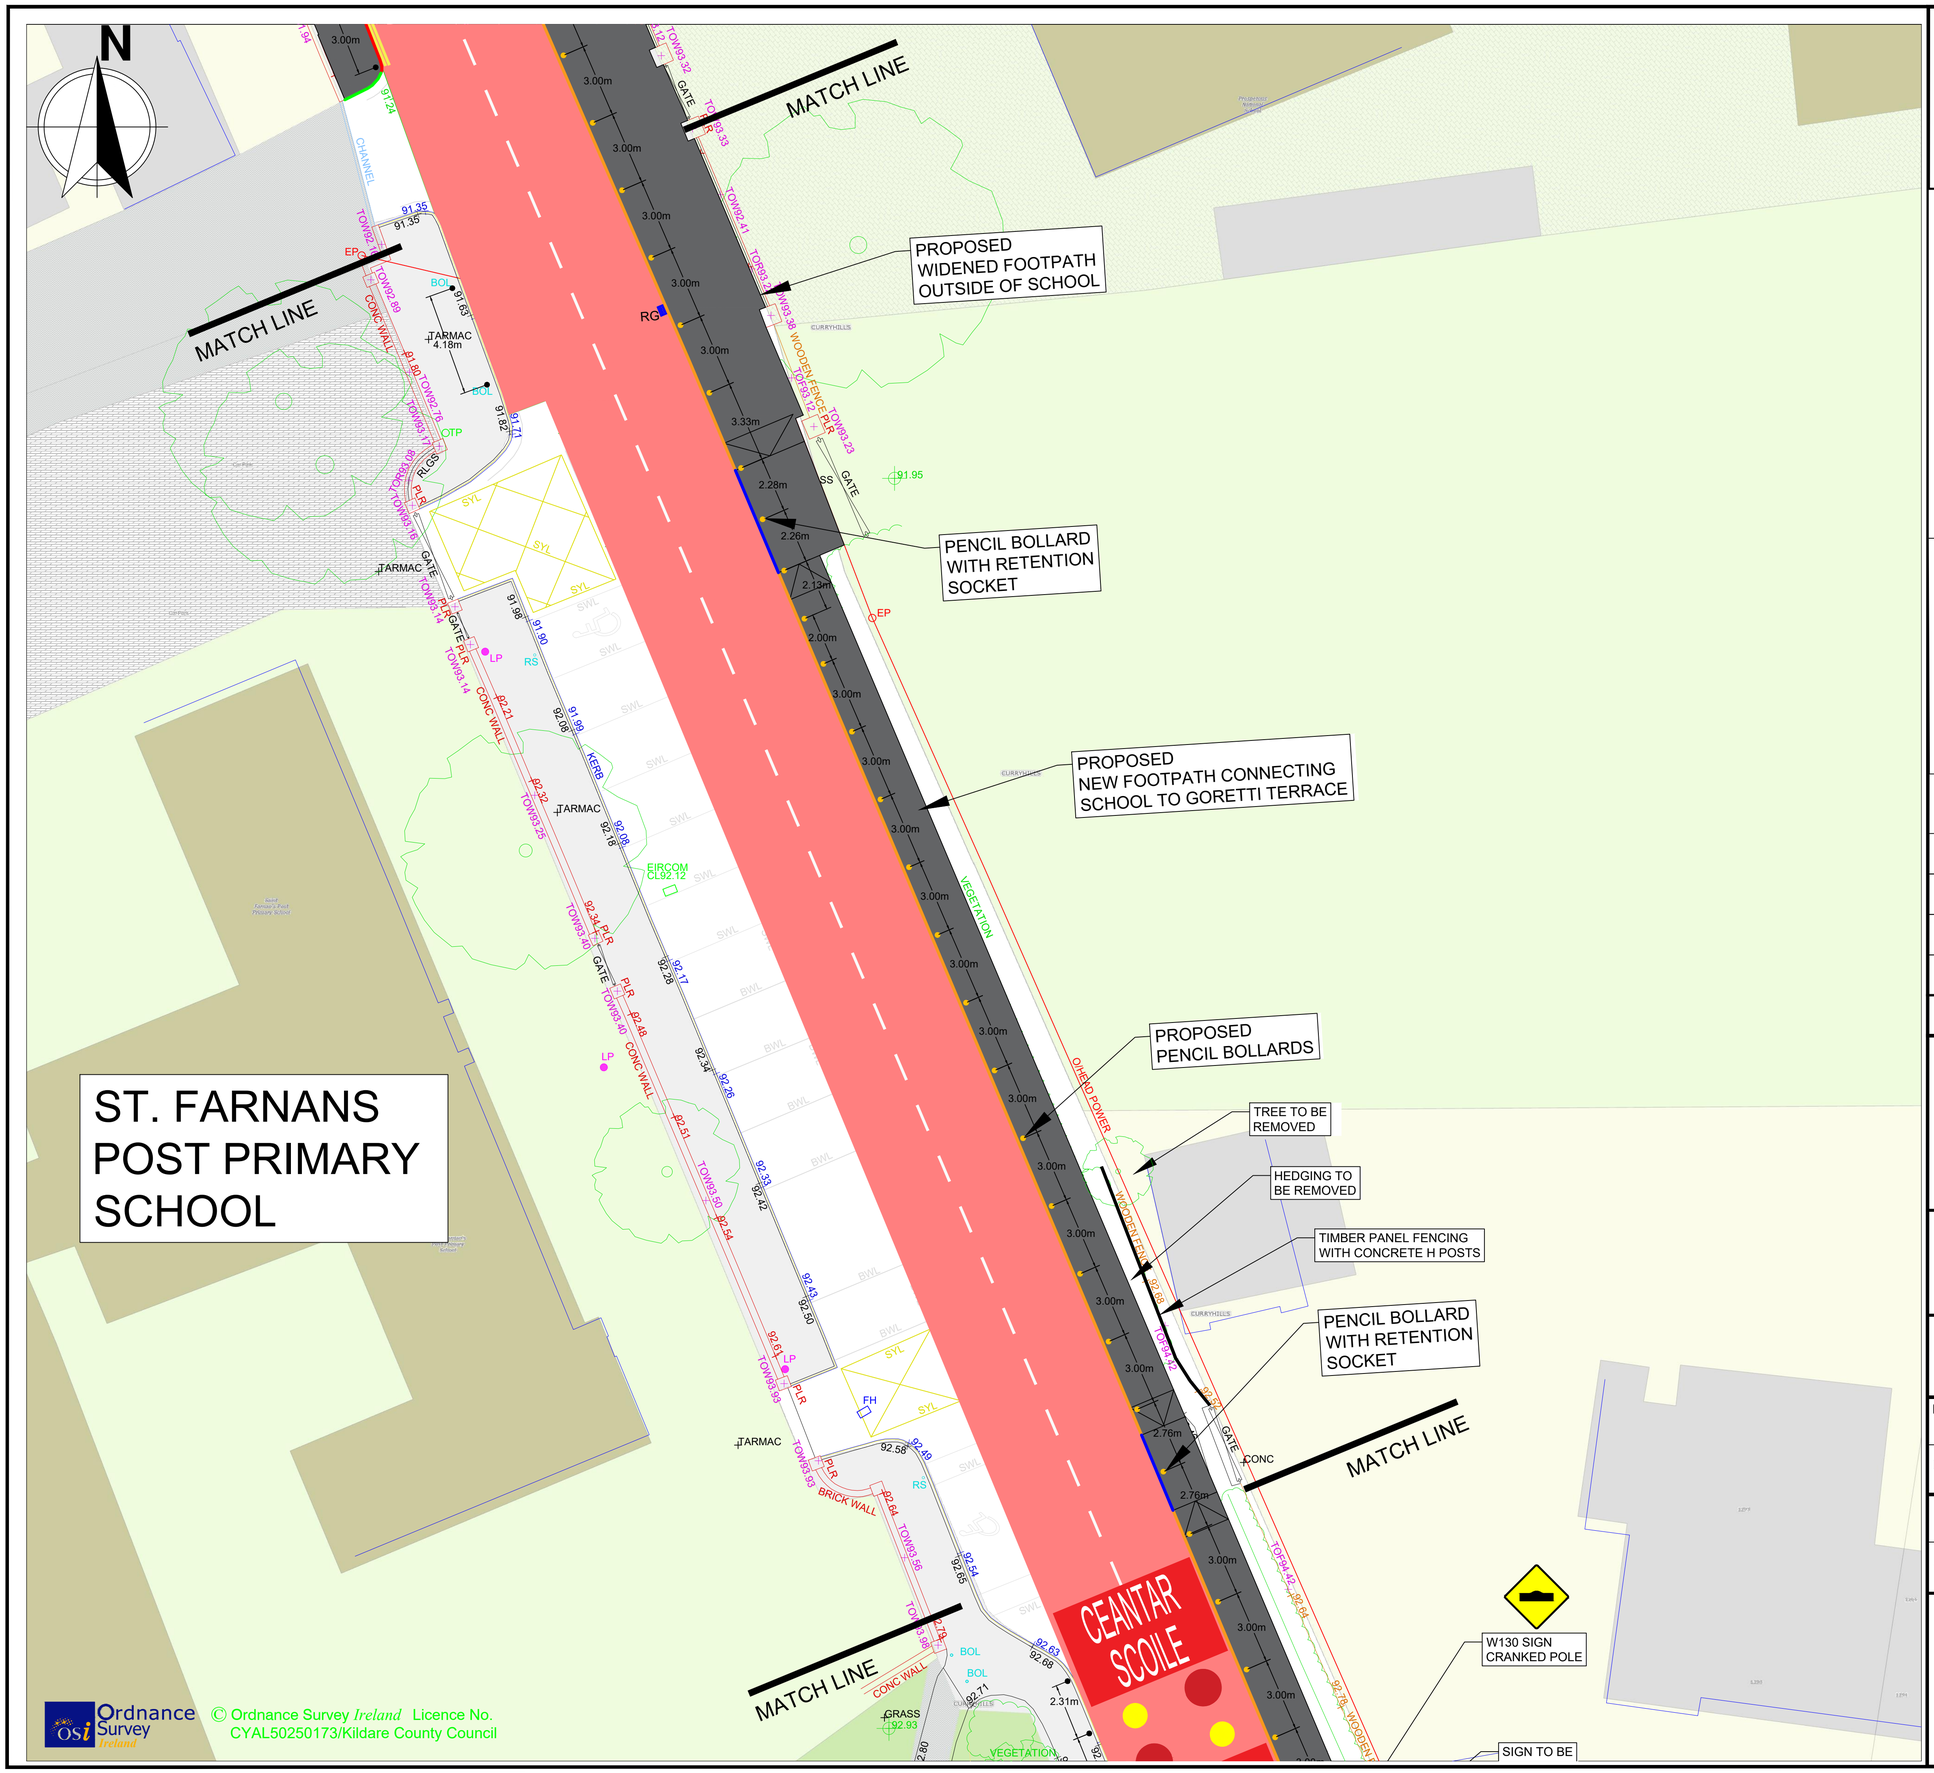
N
MATCH LINE
MATCH LINE
MATCH LINE
MATCH LINE
PROPOSED WIDENED FOOTPATH OUTSIDE OF SCHOOL
PENCIL BOLLARD WITH RETENTION SOCKET
PROPOSED NEW FOOTPATH CONNECTING SCHOOL TO GORETTI TERRACE
PROPOSED PENCIL BOLLARDS
TREE TO BE REMOVED
HEDGING TO BE REMOVED
TIMBER PANEL FENCING WITH CONCRETE H POSTS
PENCIL BOLLARD WITH RETENTION SOCKET
W130 SIGN CRANKED POLE
SIGN TO BE
ST. FARNANS POST PRIMARY SCHOOL
CEANTAR SCOILE
CHANNEL
CONC WALL
TARMAC
GATE
EIRCOM
VEGETATION
O/HEAD POWER
WOODEN FENCE
BRICK WALL
GRASS
CURRYHILLS
3.00m
2.28m
2.26m
2.13m
2.00m
2.31m
2.76m
91.95
91.35
91.63
91.82
91.71
91.98
91.90
91.99
92.08
92.18
92.28
92.34
92.26
92.42
92.50
92.58
92.65
92.68
92.71
92.93
92.80
92.84
92.74
92.63
92.54
92.49
92.43
92.33
92.17
92.08
92.32
92.21
92.51
92.54
92.48
92.34
92.61
92.64
92.68
92.74
92.84
92.74
92.84
92.74
92.84

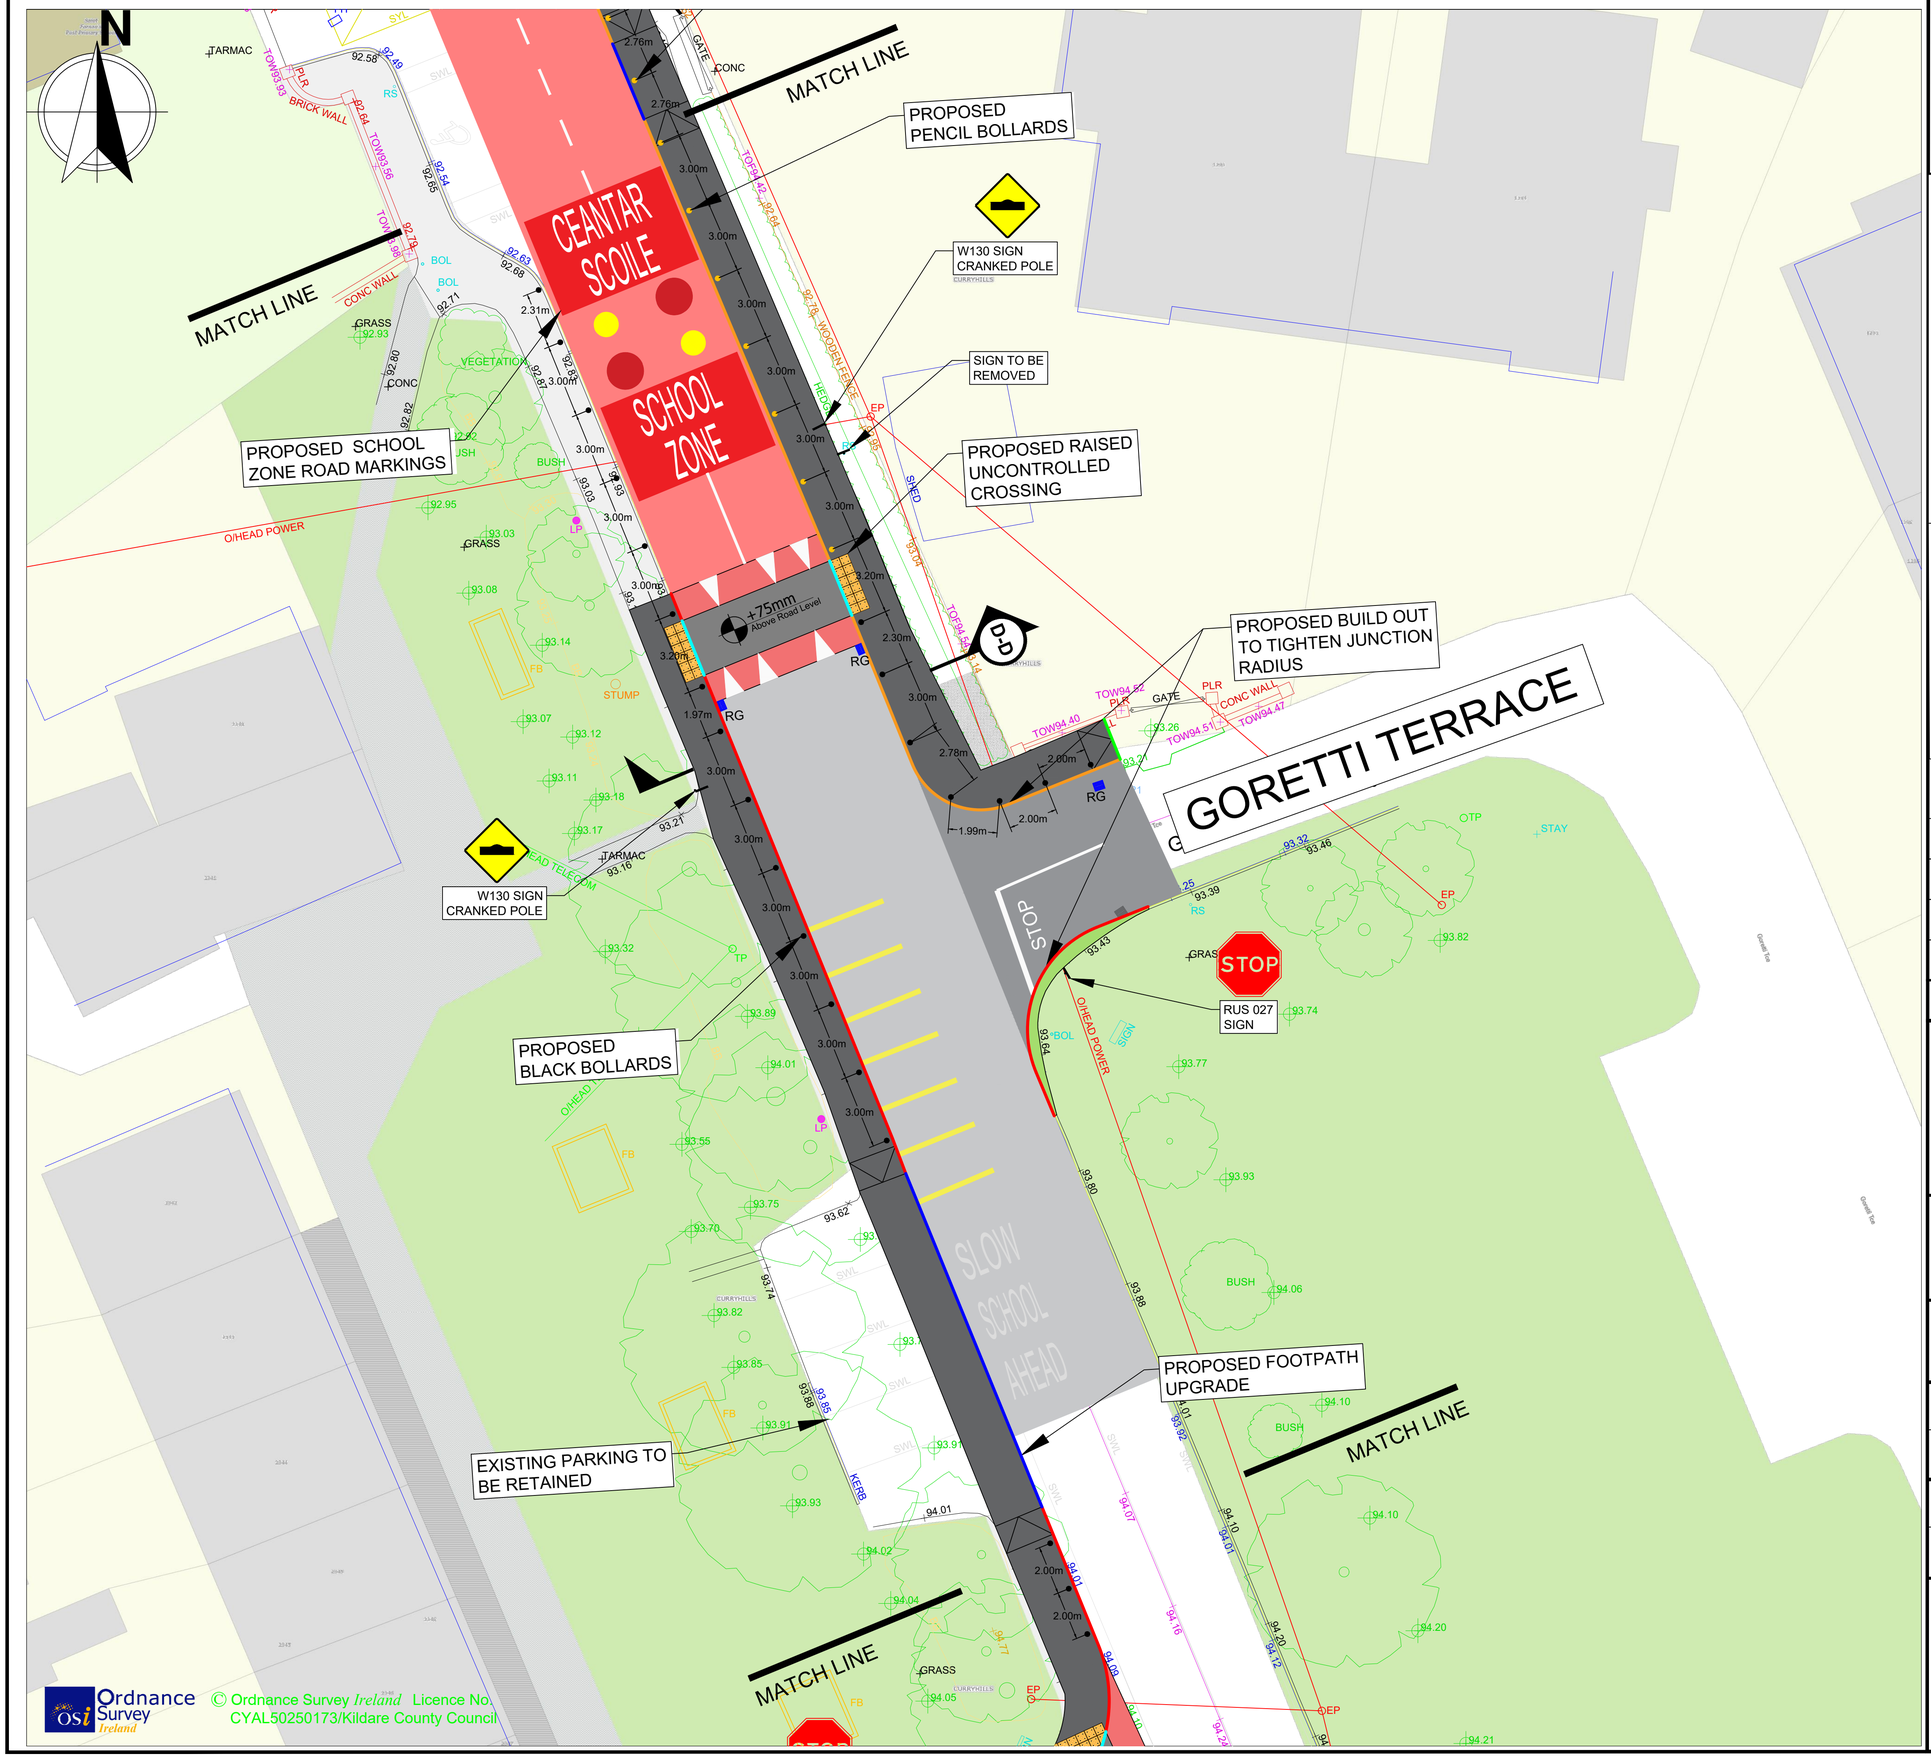

Notes:

1. No dimensions to be scaled from this drawing.
2. All sizes to be checked on site and any discrepancies to be reported to the engineer.

LEGEND:

- EXISTING CARRIAGEWAY
- PROPOSED RED HRA RESURFACING
- EXISTING FOOTPATH
- EXISTING GRASS VERGE
- PROPOSED / UPGRADED FOOTPATH
- PROPOSED GRASS AREAS
- PROPOSED TACTILE PAVING (UNCONTROLLED)
- PROPOSED TACTILE PAVING (CONTROLLED)
- PROPOSED PENCIL BOLLARDS.
- PROPOSED BLACK BOLLARDS.
- PROPOSED SLOPE IN FOOTPATH.

KERB LEGEND:

- PRECAST KERB - 125mm ABOVE CARRIAGEWAY
- SLIPFORM KERB - 125mm ABOVE CARRIAGEWAY
- 75mm HIGH KERB ABOVE CARRIAGEWAY - FLUSH WITH RAISED CROSSING
- KERB - 5mm ABOVE CARRIAGEWAY
- KERB - 25mm ABOVE CARRIAGEWAY

No.	Date	Issue / Revision	Chkd.
D	08/06/26	For Construction	RK
C	18/05/26	For Tender	RK
B	24/03/26	Section 38 Drawings	RK
A	10/03/26	Preliminary Design	RK

Project:

Safe Routes to School Scheme at Scoil an Linbh Íosa, Prosperous.

Dwg. Title: Site Plan
Sheet 08 of 09

Dwg. No. 1009

Date: 08/06/2026

Drawn: R.K


Scale: NTS

- Preliminary
- Statutory
- For Tender
- For Construction

Transport, Mobility & Open Spaces Department

Senior Engineer - Mr. Chris Galvin.

Kildare County Council, Comhairle Chontae Cill Dara
Áras Chill Dara, Devoy Park, Naas, Co.Kildare
T:+353-45-980424 F:+353-45-980420 E: roads@kildarecoco.ie

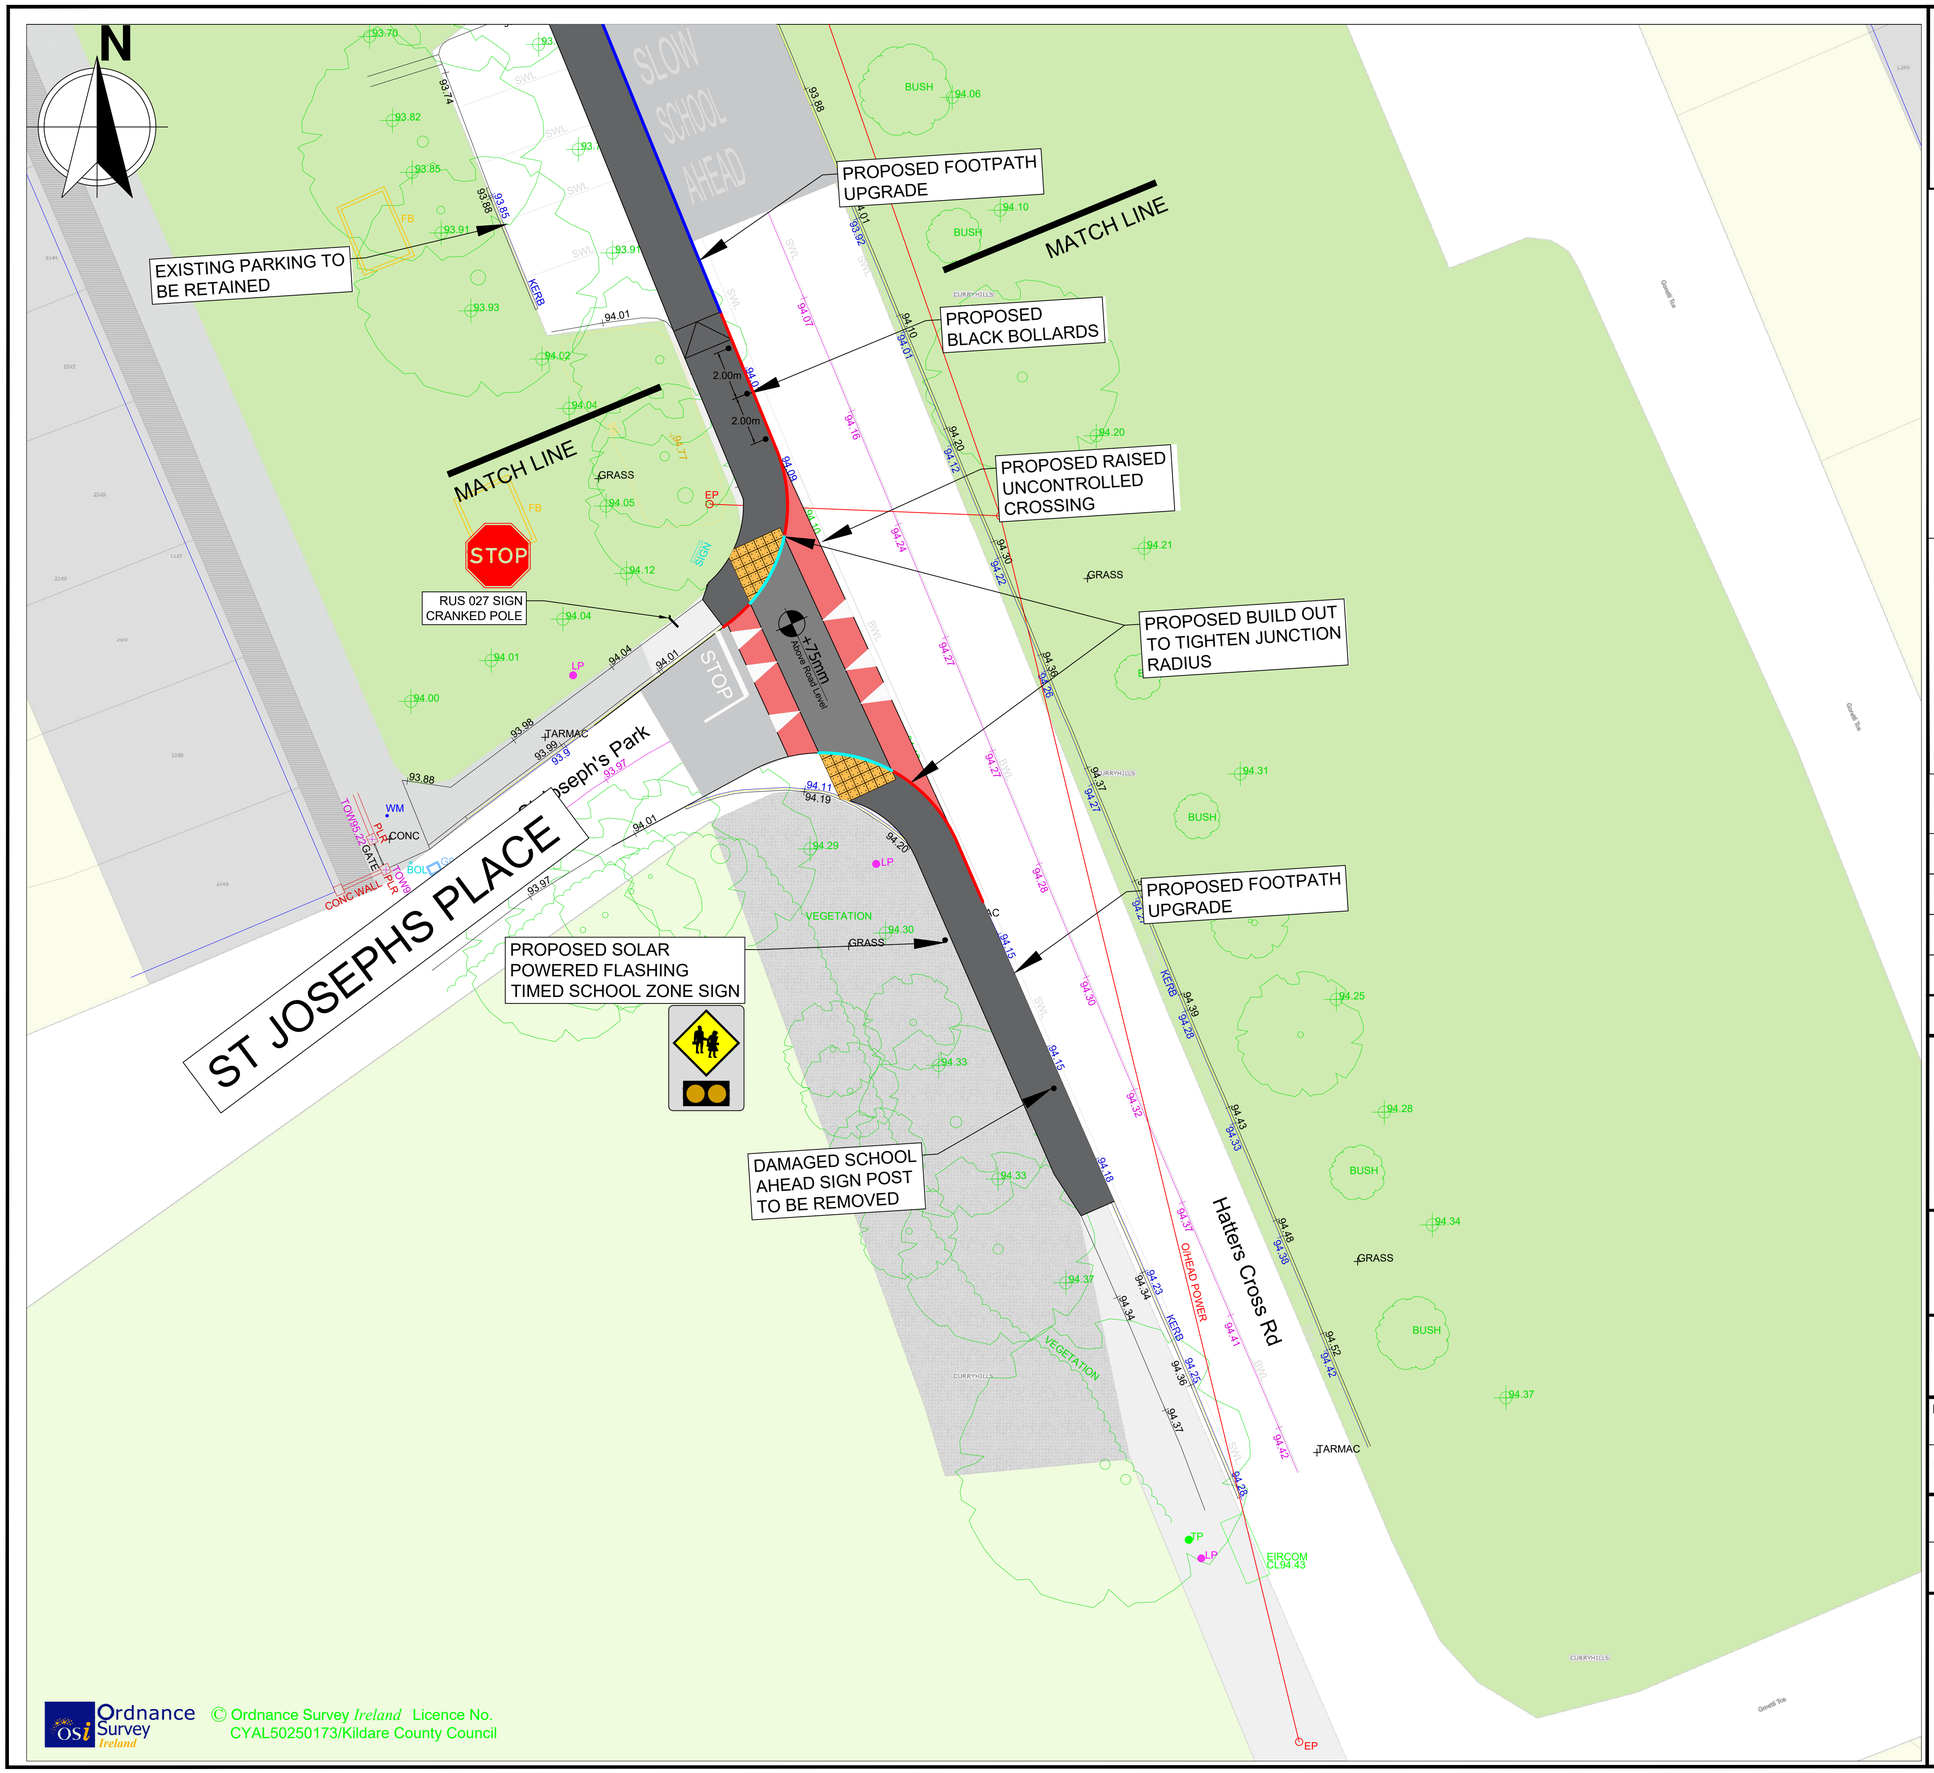

Ordnance Survey Ireland © Ordnance Survey *Ireland* Licence No. CYAL50250173/Kildare County Council

Notes:

1. No dimensions to be scaled from this drawing.
2. All sizes to be checked on site and any discrepancies to be reported to the engineer.

LEGEND:

- EXISTING CARRIAGEWAY
- PROPOSED RED HRA RESURFACING
- EXISTING FOOTPATH
- EXISTING GRASS VERGE
- PROPOSED / UPGRADED FOOTPATH
- PROPOSED GRASS AREAS
- PROPOSED TACTILE PAVING (UNCONTROLLED)
- PROPOSED TACTILE PAVING (CONTROLLED)
- PROPOSED PENCIL BOLLARDS.
- PROPOSED BLACK BOLLARDS.
- PROPOSED SLOPE IN FOOTPATH.

KERB LEGEND:

- PRECAST KERB - 125mm ABOVE CARRIAGEWAY
- SLIPFORM KERB - 125mm ABOVE CARRIAGEWAY
- 75mm HIGH KERB ABOVE CARRIAGEWAY - FLUSH WITH RAISED CROSSING
- KERB - 5mm ABOVE CARRIAGEWAY
- KERB - 25mm ABOVE CARRIAGEWAY

No.	Date	Issue / Revision	Chkd.
D	08/06/26	For Construction	RK
C	18/05/26	For Tender	RK
B	24/03/26	Section 38 Drawings	RK
A	10/03/26	Preliminary Design	RK

Project:

Safe Routes to School Scheme at Scoil an Linbh Íosa, Prosperous.

Dwg. Title: Site Plan
Sheet 09 of 09

Dwg. No. 1010

Date: 08/06/2026

Drawn: R.K


Scale: NTS

- Preliminary
- Statutory
- For Tender
- For Construction

Transport, Mobility & Open Spaces Department

Senior Engineer - Mr. Chris Galvin.


Kildare County Council, Comhairle Chontae Cill Dara
Áras Chill Dara, Devoy Park, Naas, Co.Kildare
T:+353-45-980424 F:+353-45-980420 E: roads@kildarecoco.ie

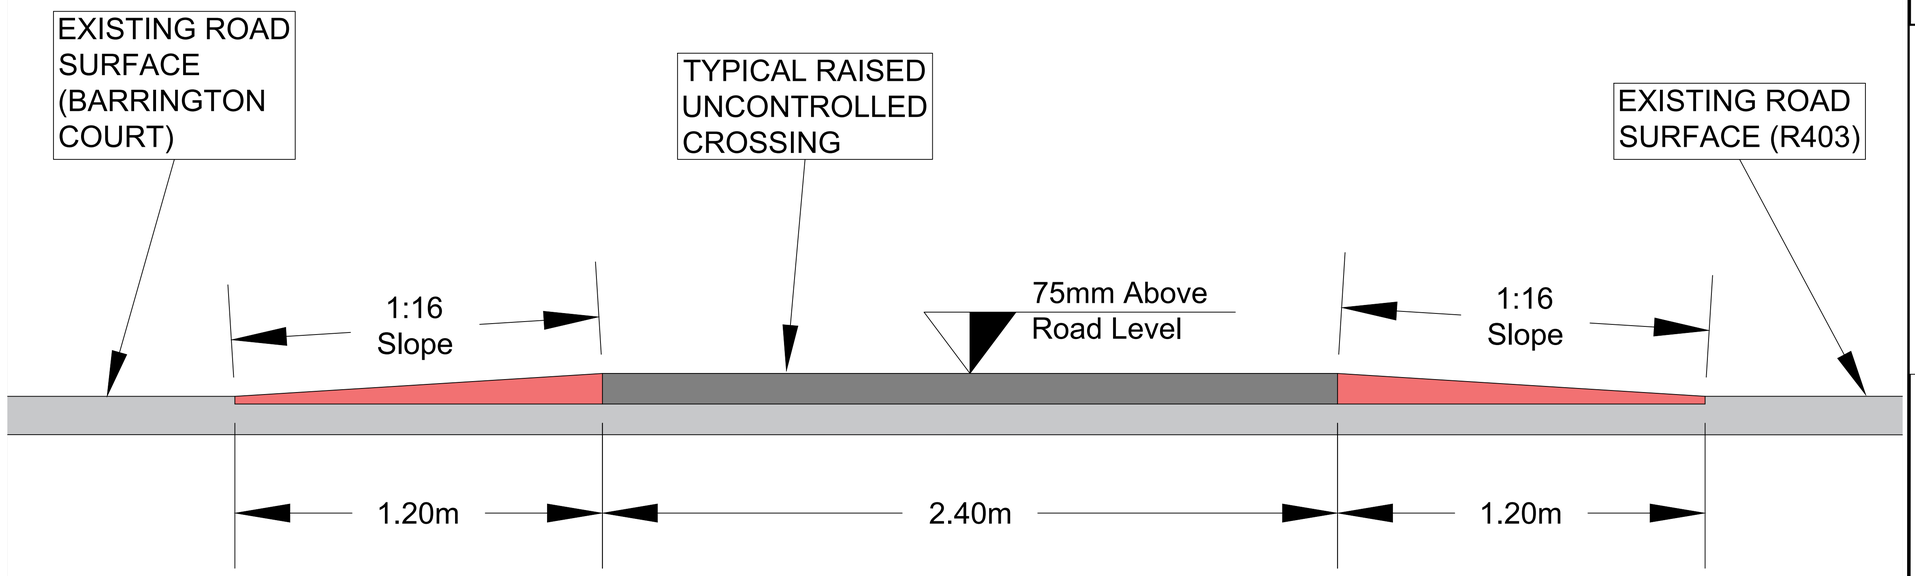

01
1002

Section A-A

Not To Scale

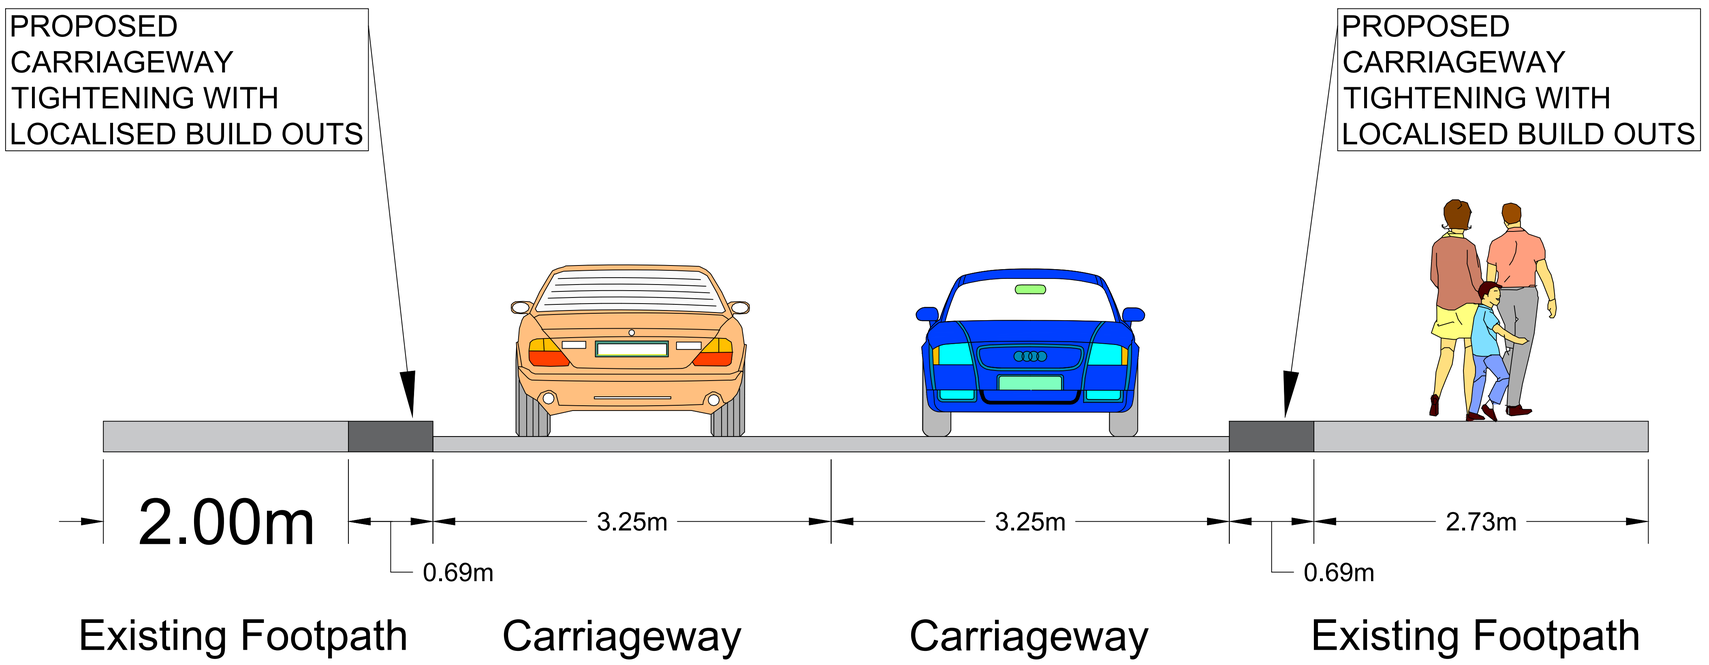

02
1005

Section B-B

Not To Scale

Notes:

1. No dimensions to be scaled from this drawing.
2. All sizes to be checked on site and any discrepancies to be reported to the engineer.

LEGEND:

- EXISTING CARRIAGEWAY
- PROPOSED RED HRA RESURFACING
- EXISTING FOOTPATH
- EXISTING GRASS VERGE
- PROPOSED / UPGRADED FOOTPATH
- PROPOSED GRASS AREAS
- PROPOSED TACTILE PAVING (UNCONTROLLED)
- PROPOSED TACTILE PAVING (CONTROLLED)
- PROPOSED PENCIL BOLLARDS.
- PROPOSED BLACK BOLLARDS.
- PROPOSED SLOPE IN FOOTPATH.

No.	Date	Issue / Revision	Chkd.
D	08/06/26	For Construction	RK
C	18/05/26	For Tender	RK
B	24/03/26	Section 38 Drawings	RK
A	11/03/26	Preliminary Design	RK

Project:

Safe Routes to School Scheme at Scoil an Linbh Íosa, Prosperous.

Dwg. Title: Sections
Sheet 01 of 02

Dwg. No. 1011

Date: 08/06/2026

Drawn: R.K


Scale: NTS

- Preliminary
- Statutory
- For Tender
- For Construction

Transport, Mobility & Open Spaces Department


Senior Engineer - Mr. Chris Galvin.

Kildare County Council, Comhairle Chontae Cill Dara
Áras Chill Dara, Devoy Park, Naas, Co.Kildare
T:+353-45-980424 F:+353-45-980420 E: roads@kildarecoco.ie

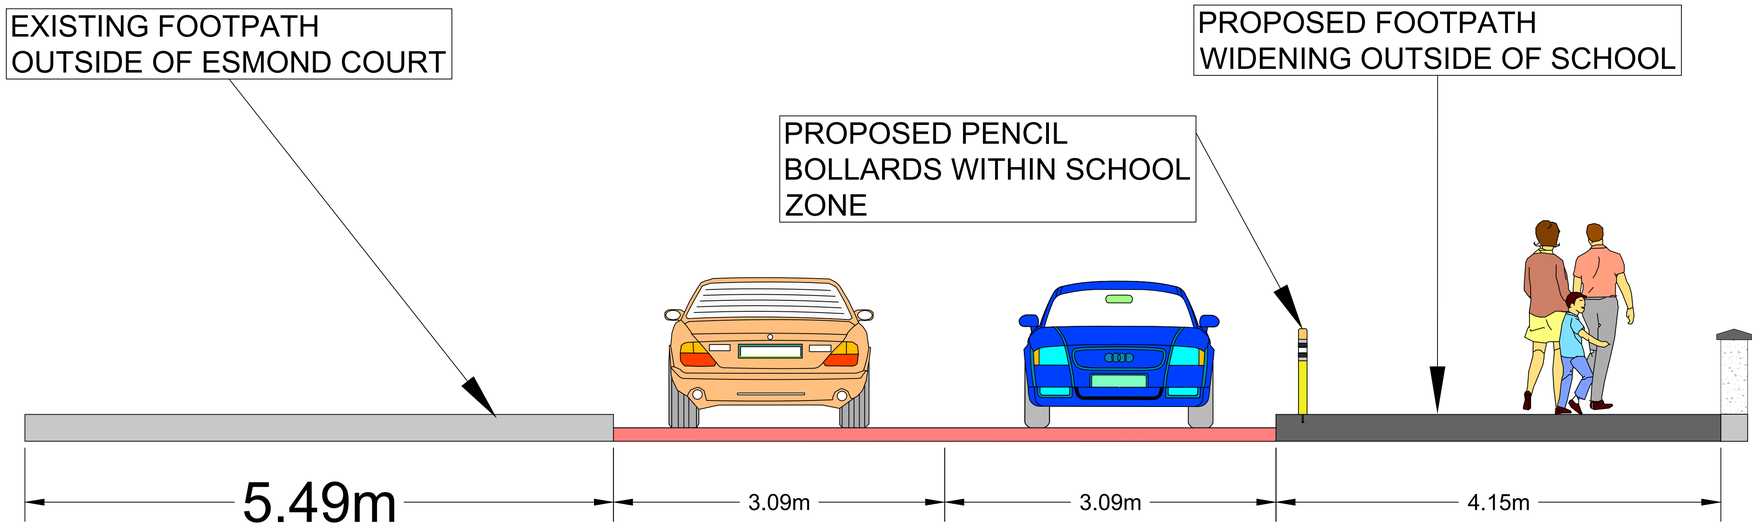

Section C-C

03
1006
Not To Scale

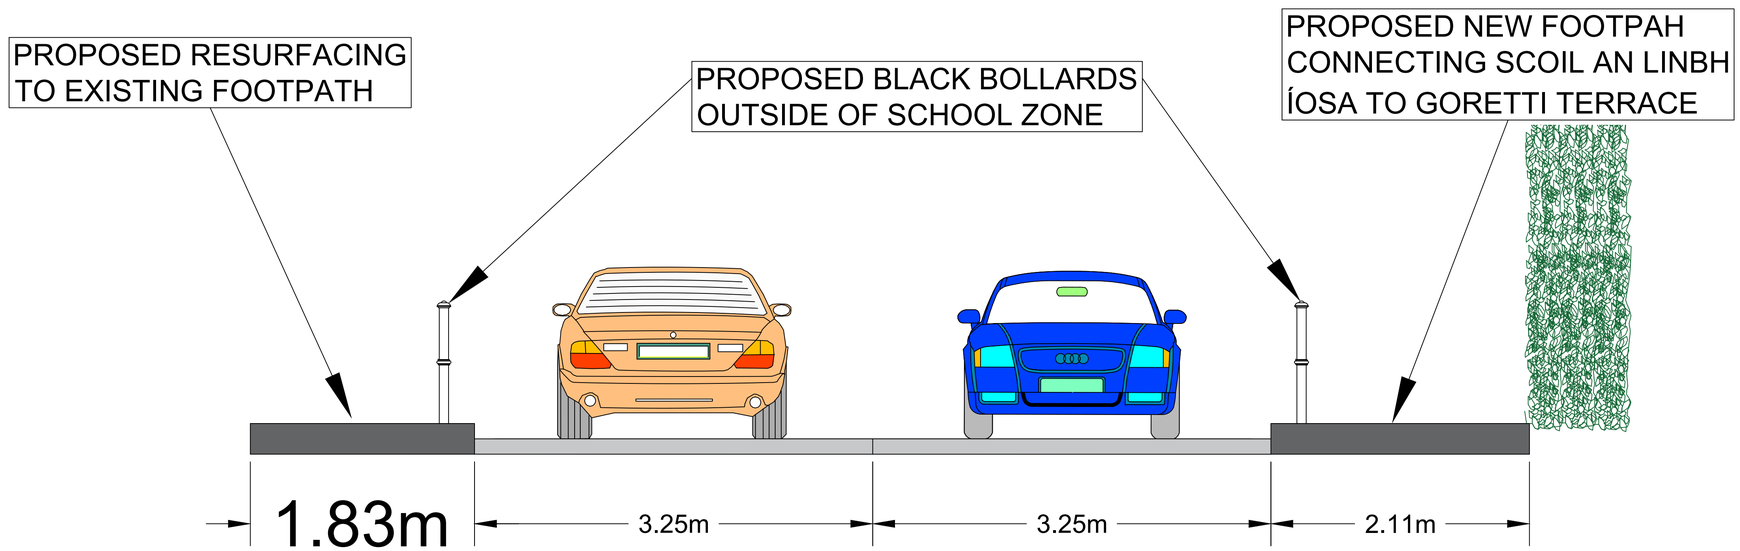

Section D-D

04
1009
Not To Scale

Notes:

1. No dimensions to be scaled from this drawing.
2. All sizes to be checked on site and any discrepancies to be reported to the engineer.

LEGEND:

- EXISTING CARRIAGEWAY
- PROPOSED RED HRA RESURFACING
- EXISTING FOOTPATH
- EXISTING GRASS VERGE
- PROPOSED / UPGRADED FOOTPATH
- PROPOSED GRASS AREAS
- PROPOSED TACTILE PAVING (UNCONTROLLED)
- PROPOSED TACTILE PAVING (CONTROLLED)
- PROPOSED PENCIL BOLLARDS.
- PROPOSED BLACK BOLLARDS.
- PROPOSED SLOPE IN FOOTPATH.

No.	Date	Issue / Revision	Chkd.
D	08/06/26	For Construction	RK
C	18/05/26	For Tender	RK
B	24/03/26	Section 38 Drawings	RK
A	11/03/26	Preliminary Design	RK

Project:

Safe Routes to School Scheme at Scoil an Linbh Íosa, Prosperous.

Dwg. Title: Sections
Sheet 02 of 02

Dwg. No. 1012

Date: 08/06/2026

Drawn: R.K

Scale: NTS

- Preliminary
- Statutory
- For Tender
- For Construction

Transport, Mobility & Open Spaces Department

Senior Engineer - Mr. Chris Galvin.

Kildare County Council, Comhairle Chontae Cill Dara
Áras Chill Dara, Devoy Park, Naas, Co.Kildare
T:+353-45-980424 F:+353-45-980420 E: roads@kildarecoco.ie