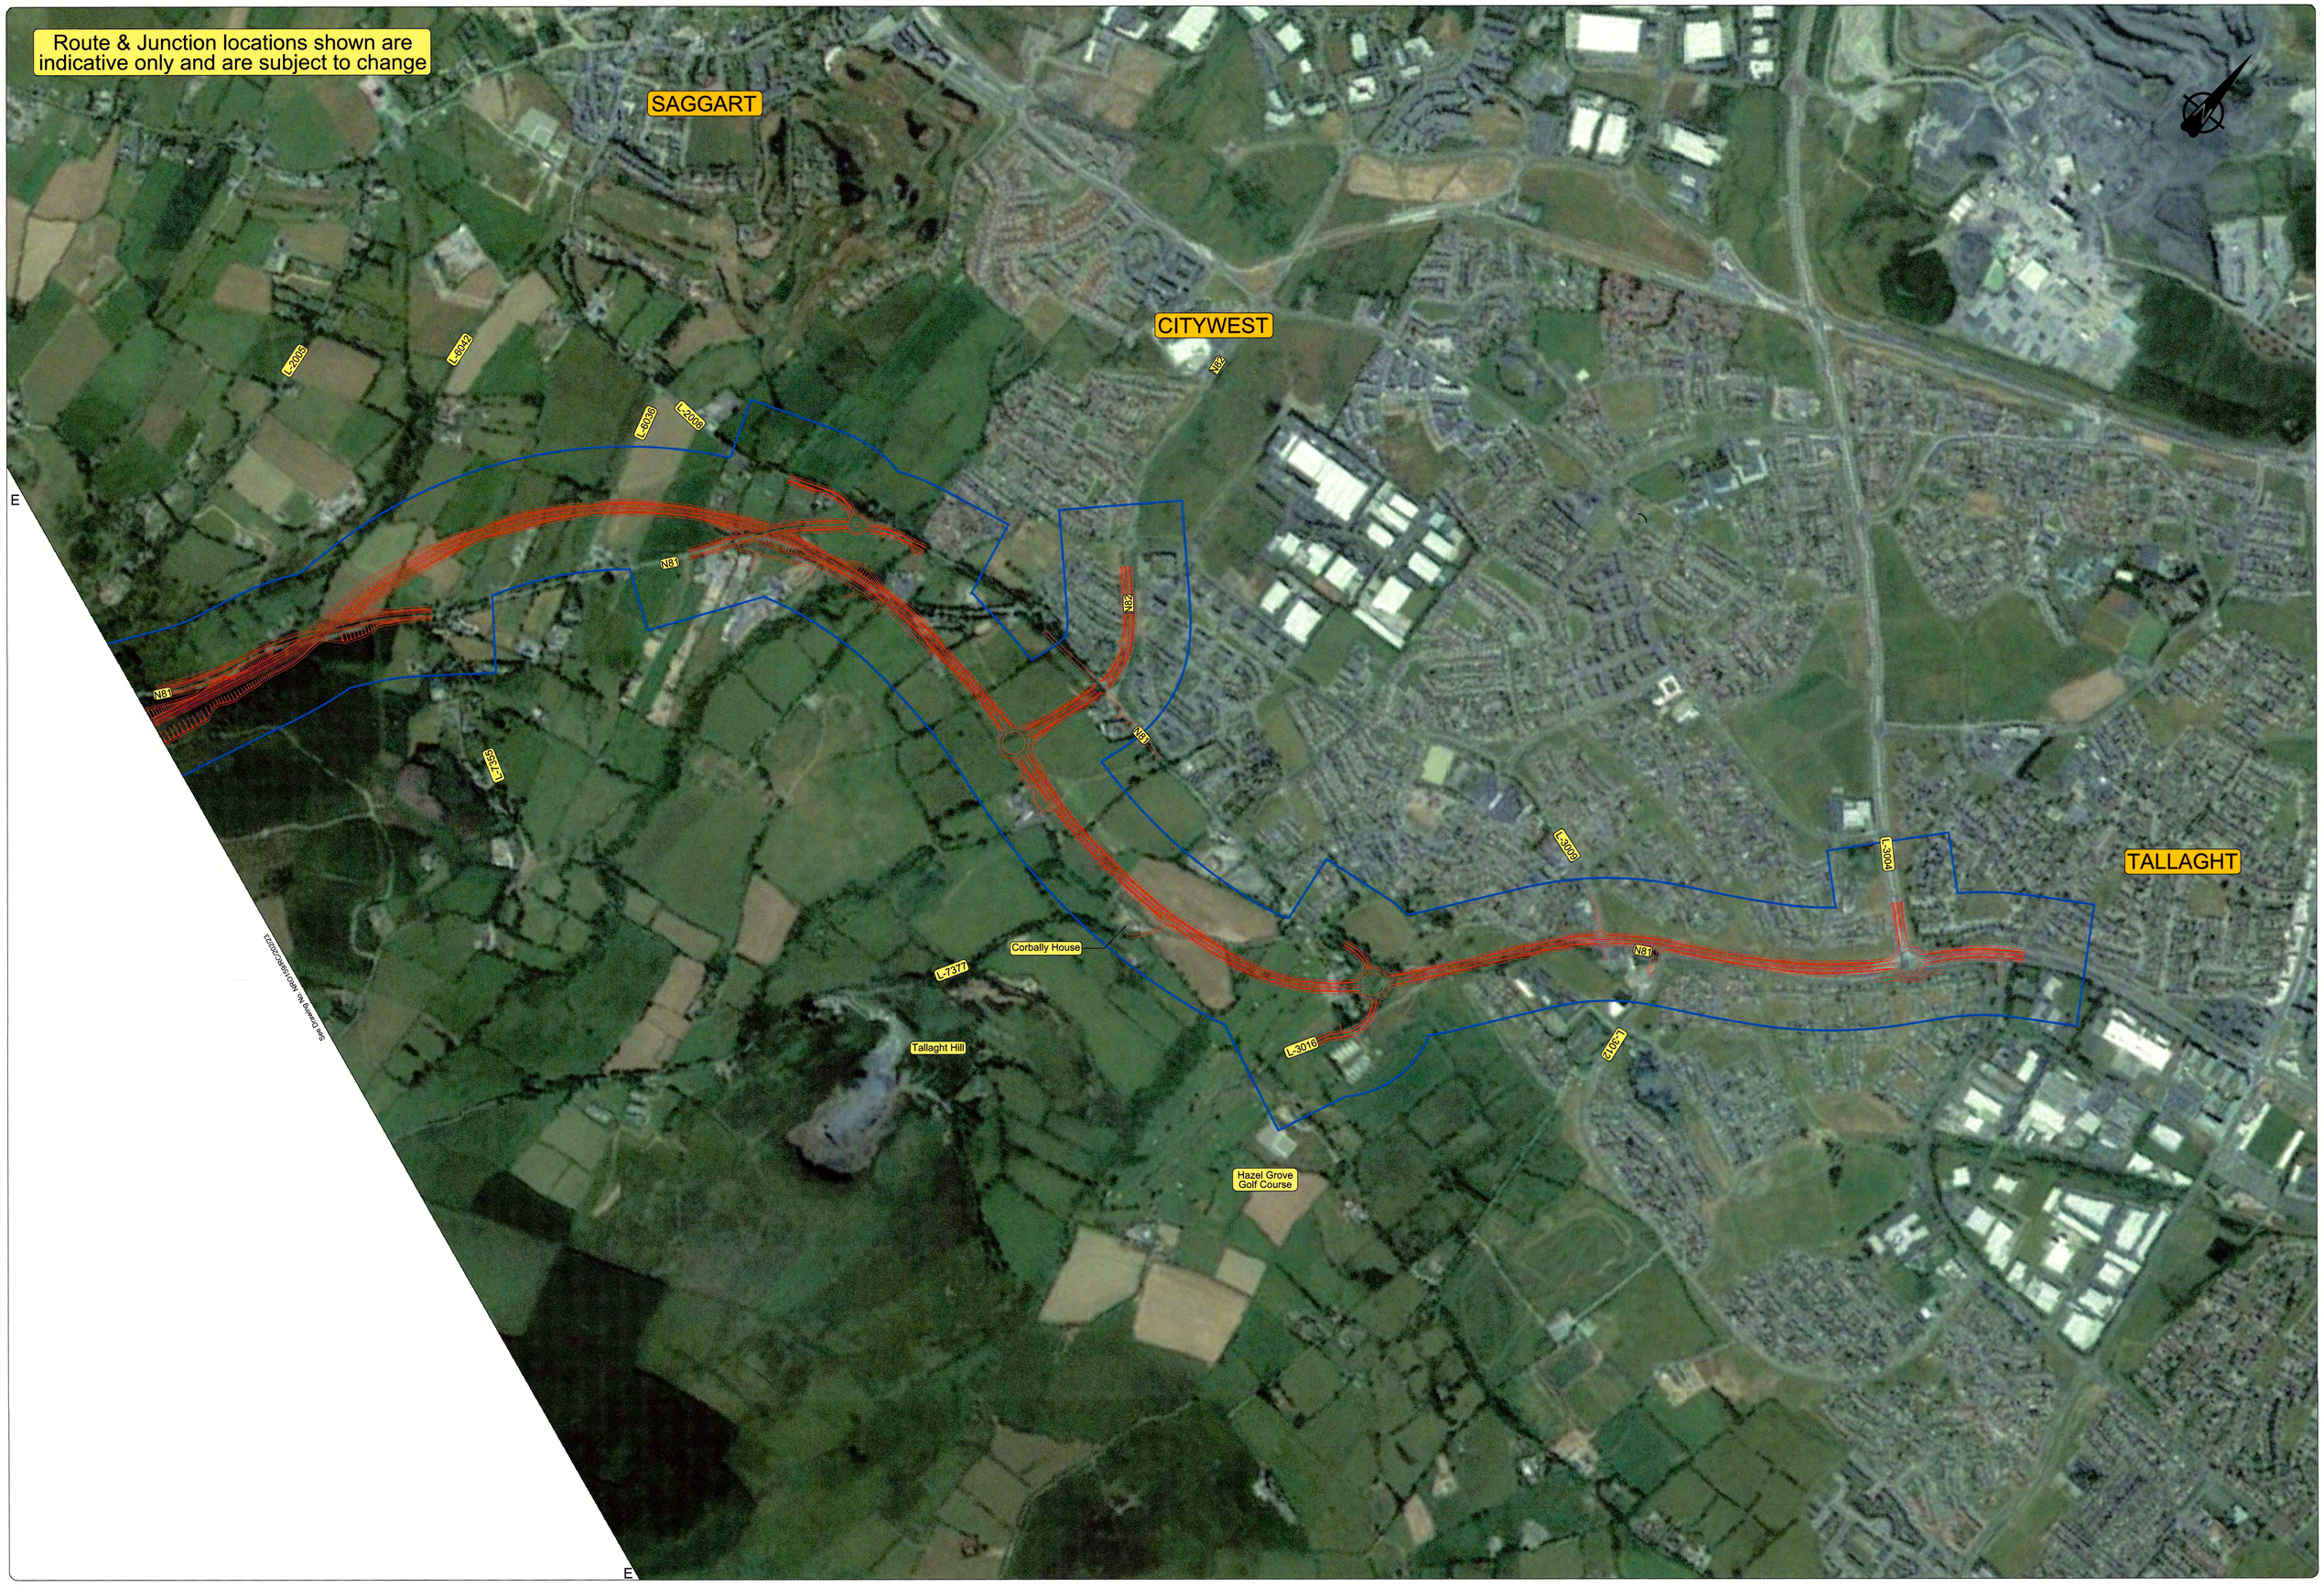

Plan

Legend:

Preferred Route Corridor

©Ordnance Survey Ireland. All rights reserved.
Licence Number 2016/26/CCMA/Kildare County Council.

ENGINEERS IRELAND
cpd ACCREDITED EMPLOYER
QUALITY
NSAI Certified

KILDARE nro NATIONAL ROADS OFFICE
Maudlins, Naas, Co. Kildare, Ireland
Tel: +353-45-988900, Fax: +353-45-875845, e-mail: kcc@kildarenrdo.com

NIALL MORRISSEY
DIRECTOR of SERVICES
Roads, Transportation & Public Safety

DAVID O' GRADY BE MSc HDip CEng MIEI
ACTING SENIOR ENGINEER

Suffix	Initials	Date	Description
1		May. '16	Published Route Corridor

REVISIONS

STAGE
PRELIMINARY
N.R.A. APPROVAL
TENDER
CONTRACT

PROJECT N81Hollywood Cross to Tallaght Road Improvement Scheme

DRAWING Preferred Route Corridor Bing Aerial Mapping

SHEET 6 - 6

Filename: N:\Projects\NRO159\Drawing\ 200RS\202

Dwg.No. NRO159/RC/202/24

Scale: 1: 5,000 @ A0
Date: May.' 2016
Drawn by: B.K.
Checked: A.K.
Revision 0