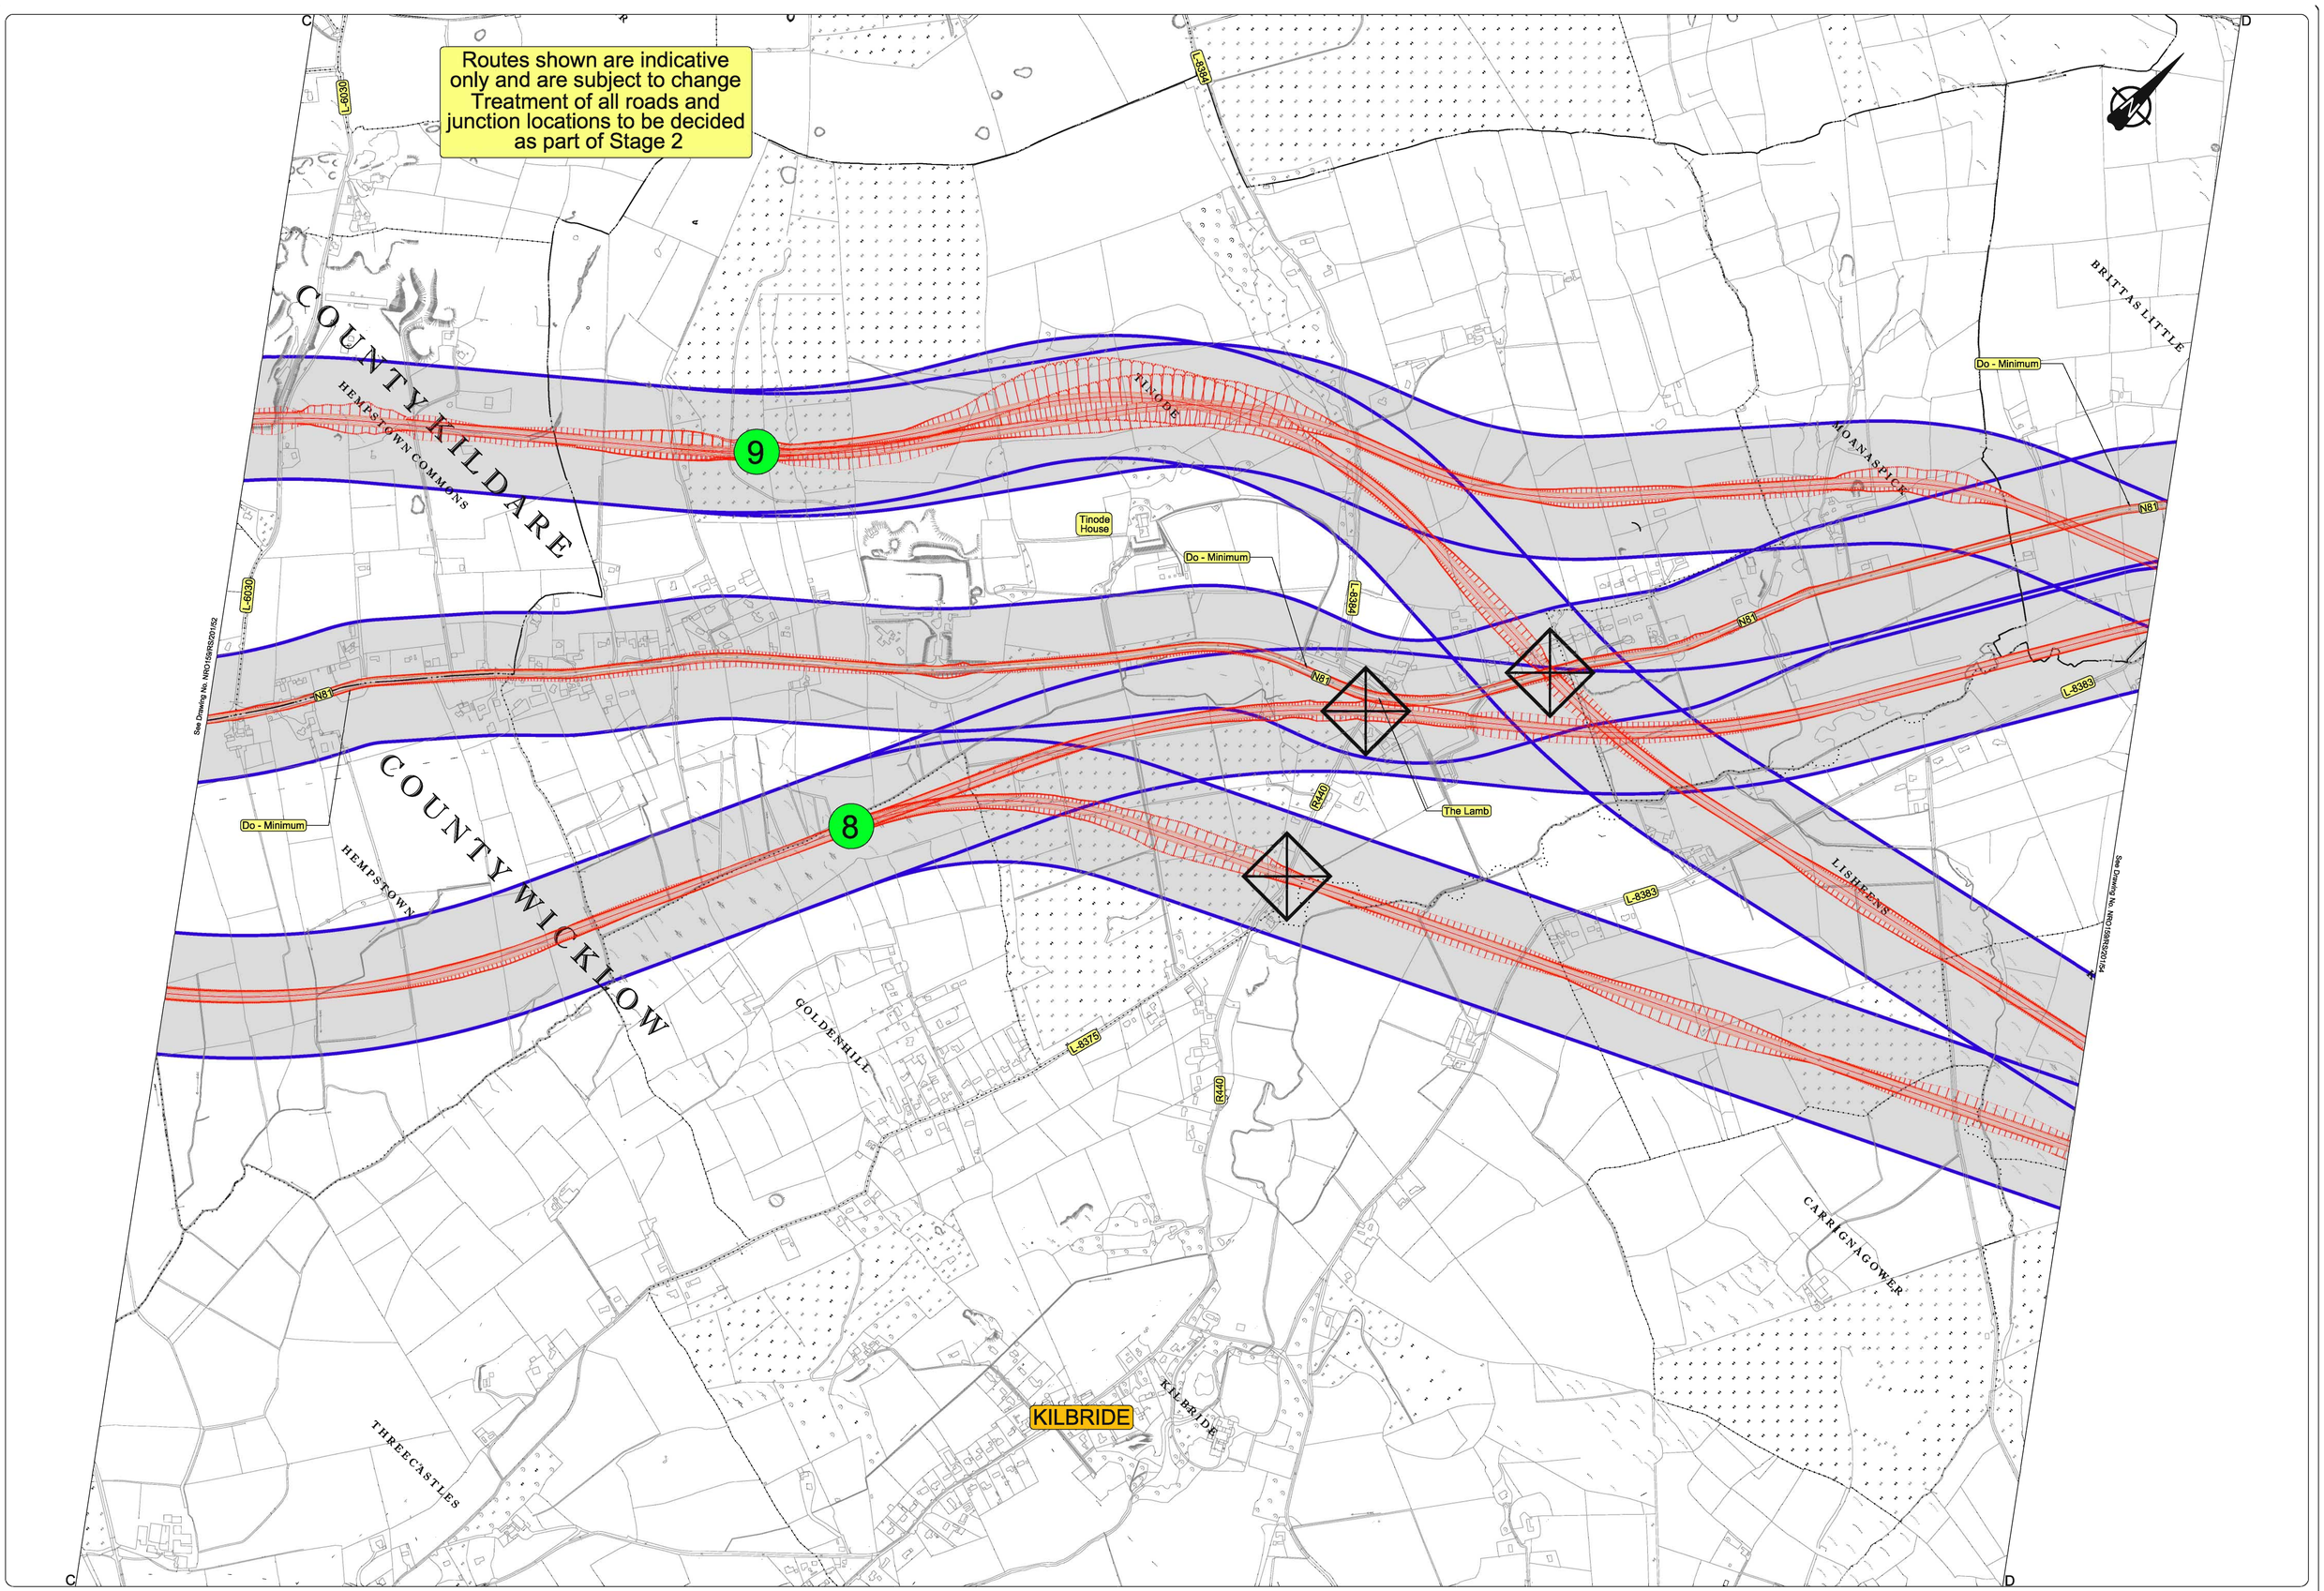

Plan

Legend:

- 8 Route Corridor Node
- Stage 2 Route Corridors
- Proposed Strategic Junction Location

Ordnance Survey Ireland. All rights reserved. Licence number EN0045206

Kildare County Council
National Roads Design Office
Maudlins, Naas, Co. Kildare, Ireland
Tel: +353-45-898199, Fax: +353-45-875845, e-mail: kcc@kildarecoco.com

MICHAEL O' LEARY
ACTING DIRECTOR of SERVICES
Transportation & Public Safety

DAVID O' GRADY BE MSc HDip CEng MIEI
ACTING SENIOR ENGINEER

Suffix	Initials	Date	Description
1		July.'11	Initial Issue

REVISIONS

STAGE: PRELIMINARY | N.R.A. APPROVAL | TENDER | CONTRACT

PROJECT: N81 Hollywood Cross to Tallaght Road Improvement Scheme

DRAWING: Public Consultation Stage 2 Route Corridor Options

SHEET 4 - 6

Filename: N:\Projects\NRO159\Drawing\200RS\201

Dwg.No. NRO159/RS/201/53

Scale: 1: 5,000 @ A0

Date: July.' 2011

Drawn by: B.K.

Checked:

Revision