
Notes:
- Typical swale longitudinal slope 0.5-6%
- Check Dams required on slopes > 3%
- Swale lengths should be >5m for maintenance purposes
- Min. 50mm Freeboard
- Rounded shoulders

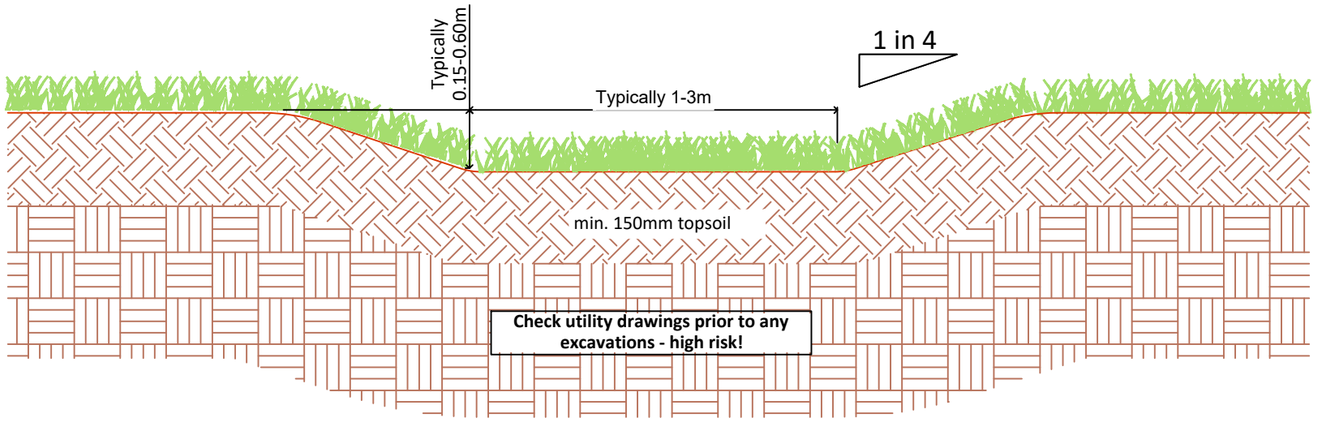

Typical Swale Detail

SCALE: N.T.S

Notes:

1. No dimensions to be scaled from this drawing.

2. Design to be developed taking consideration of the current version of the Kildare County Council Taking in Charge Policy

No.	Date	Issue / Revision	Chkd.
1	20/11/25	1st Issue	PD

Project:

TYPICAL SUDS DETAILS

Dwg. Title:

SWALE DETAIL

Dwg. No.	Sheet	Revision No.
101	A3	1

Date: 20/11/2025

Scale: AS SHOWN

Drawn: OC

Checked by: PD

Planning, Enterprise, Economic Development and Emergency Services
Kildare County Council, Comhairle Chontae Cill Dara
Áras Chill Dara, Devoy Park, Naas, Co.Kildare