

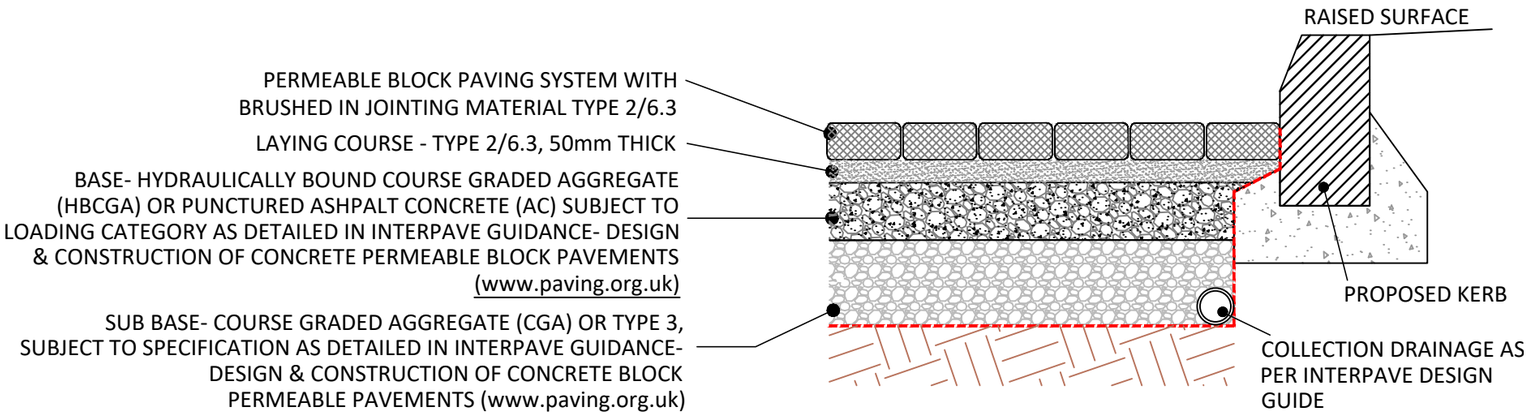



Detail A: Permeable Paving- Typical Attenuation Detail

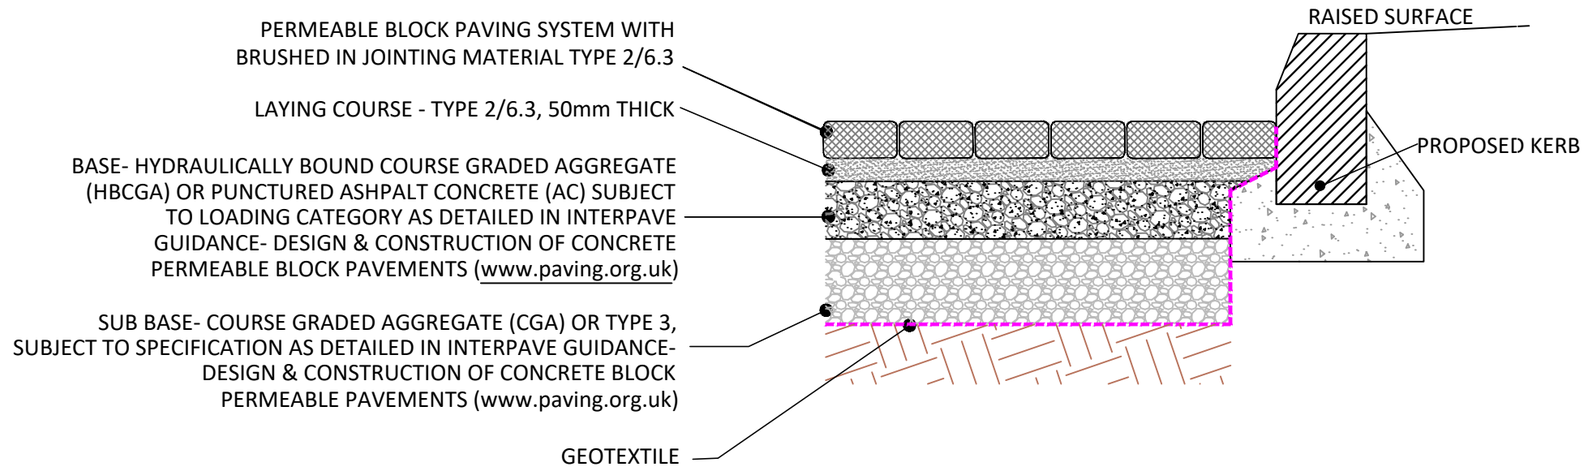

Detail B: Permeable Paving- Typical Infiltration Detail

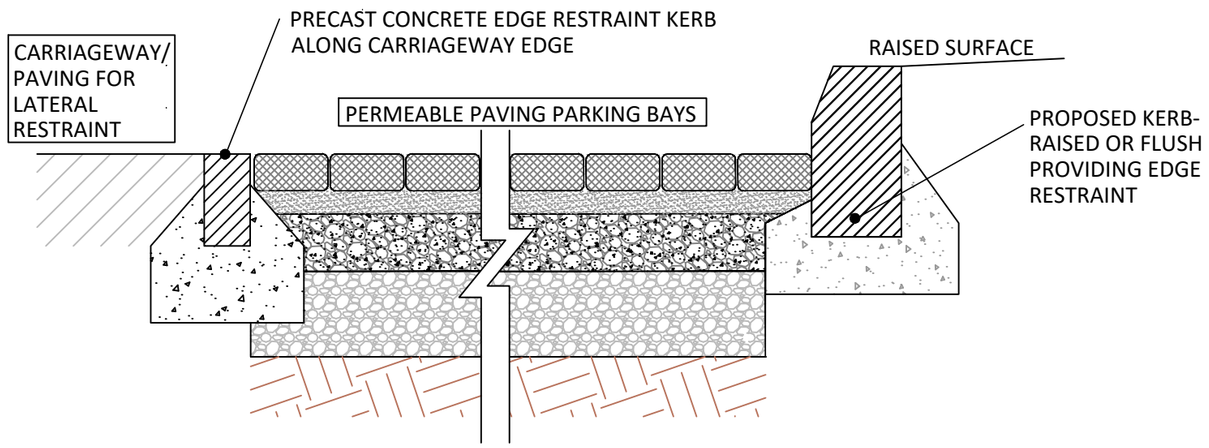

Detail C: Permeable Paving- Typical Edge/Lateral Restraint

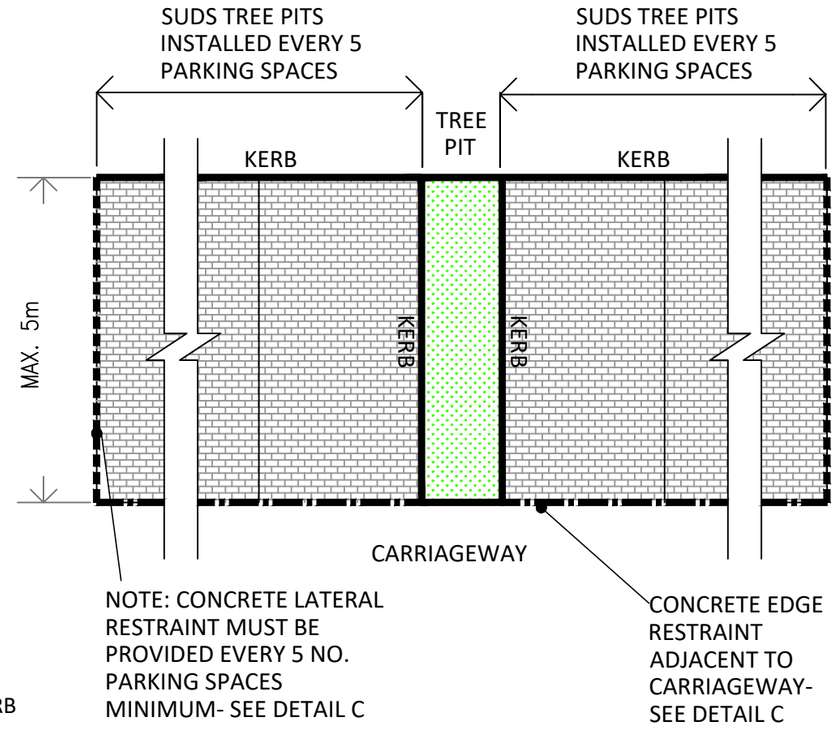

Detail D: Indicative Paving Restraint Plan

Notes:

1. No dimensions to be scaled from this drawing.
2. Design to be developed taking consideration of the current version of the Kildare County Council Taking in Charge Policy

No.	Date	Issue / Revision	Chkd.
1	20/11/25	1st Issue	PD

Project:

TYPICAL SUDS DETAILS

Dwg. Title:

PAVING DETAILS

Dwg. No.	Sheet	Revision No.
104	A3	1

Date:	Scale:
20/11/2025	AS SHOWN

Drawn:	Checked by:
OC	PD

Planning, Enterprise, Economic Development and Emergency Services
Kildare County Council, Comhairle Chontae Cill Dara
Áras Chill Dara, Devoy Park, Naas, Co.Kildare