
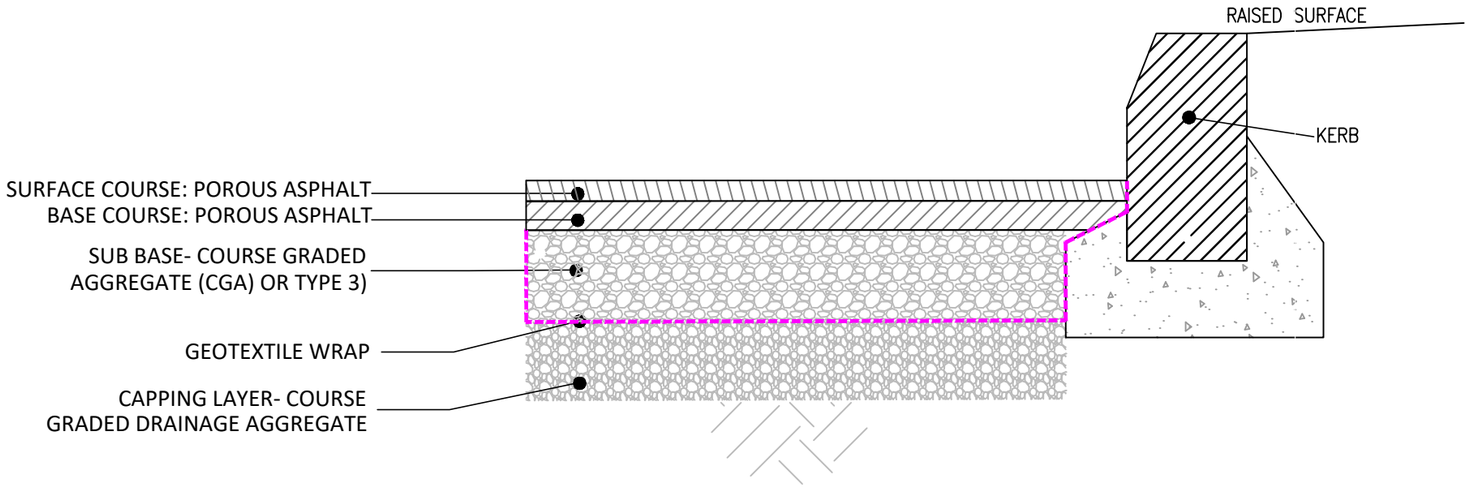


Detail A: Typical Infiltration Detail

MATERIAL SPECIFICATION	
Material	**Specification**
Porous Asphalt	IS EN13108-7
Sub Base	BS13242:2007
Impermeable geomembrane to base and sides	CIRIA REPORT C748
Capping Layer	TII Publication DN-PAV-0321
Road pavement & build-up shall be designed in accoprdance with relevant standards noted in the TIC specification & in accordance with KCC Road Design Section requirements.	

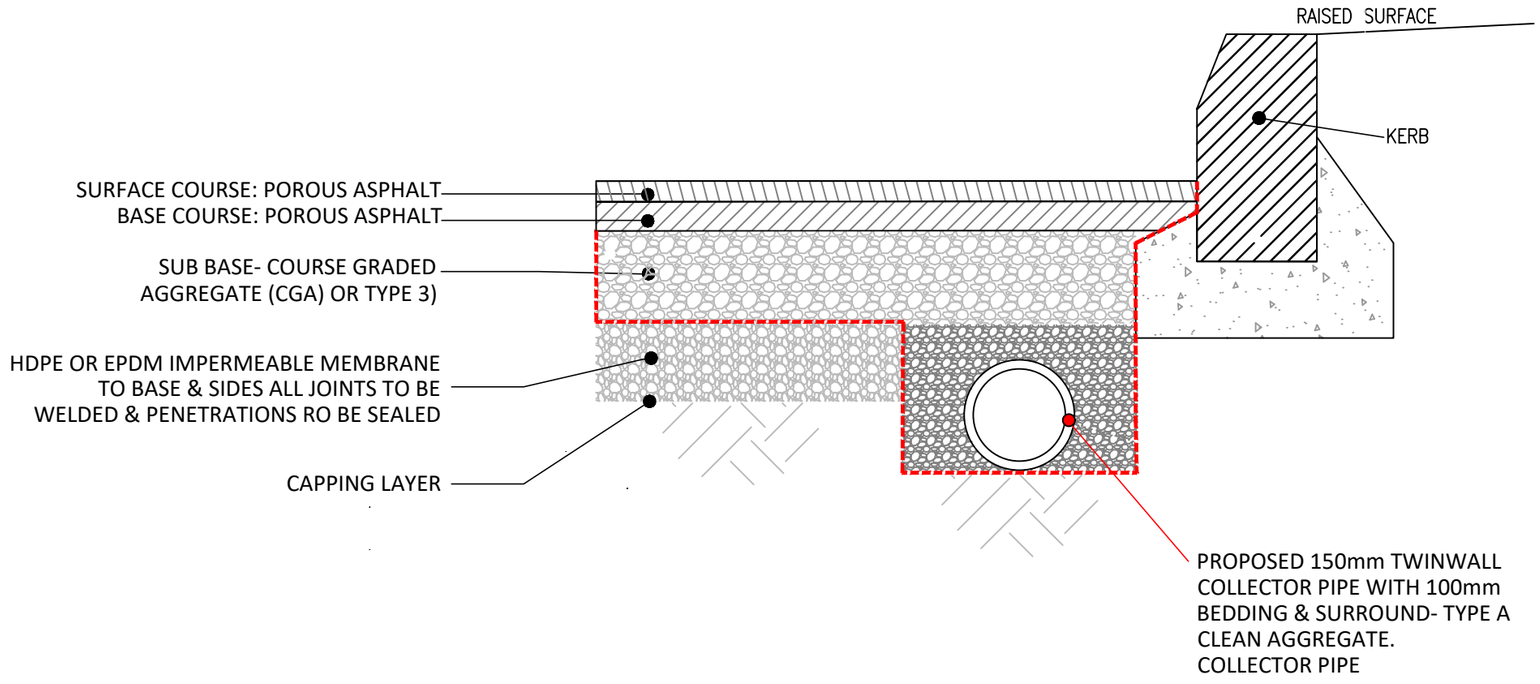

Detail B: Typical No Infiltration or Attenuation Detail

Notes:

1. No dimensions to be scaled from this drawing.

2. Design to be developed taking consideration of the current version of the Kildare County Council Taking in Charge Policy

No.	Date	Issue / Revision	Chkd.
1	20/11/25	1st Issue	PD

Project:

TYPICAL SUDS DETAILS

Dwg. Title:

POROUS ASPHALT DETAILS

Dwg. No.	Sheet	Revision No.
105	A3	1
Date: 20/11/2025	Scale: AS SHOWN	
Drawn: OC	Checked by: PD	

Planning, Enterprise, Economic Development and Emergency Services
Kildare County Council, Comhairle Chontae Cill Dara
Áras Chill Dara, Devoy Park, Naas, Co.Kildare