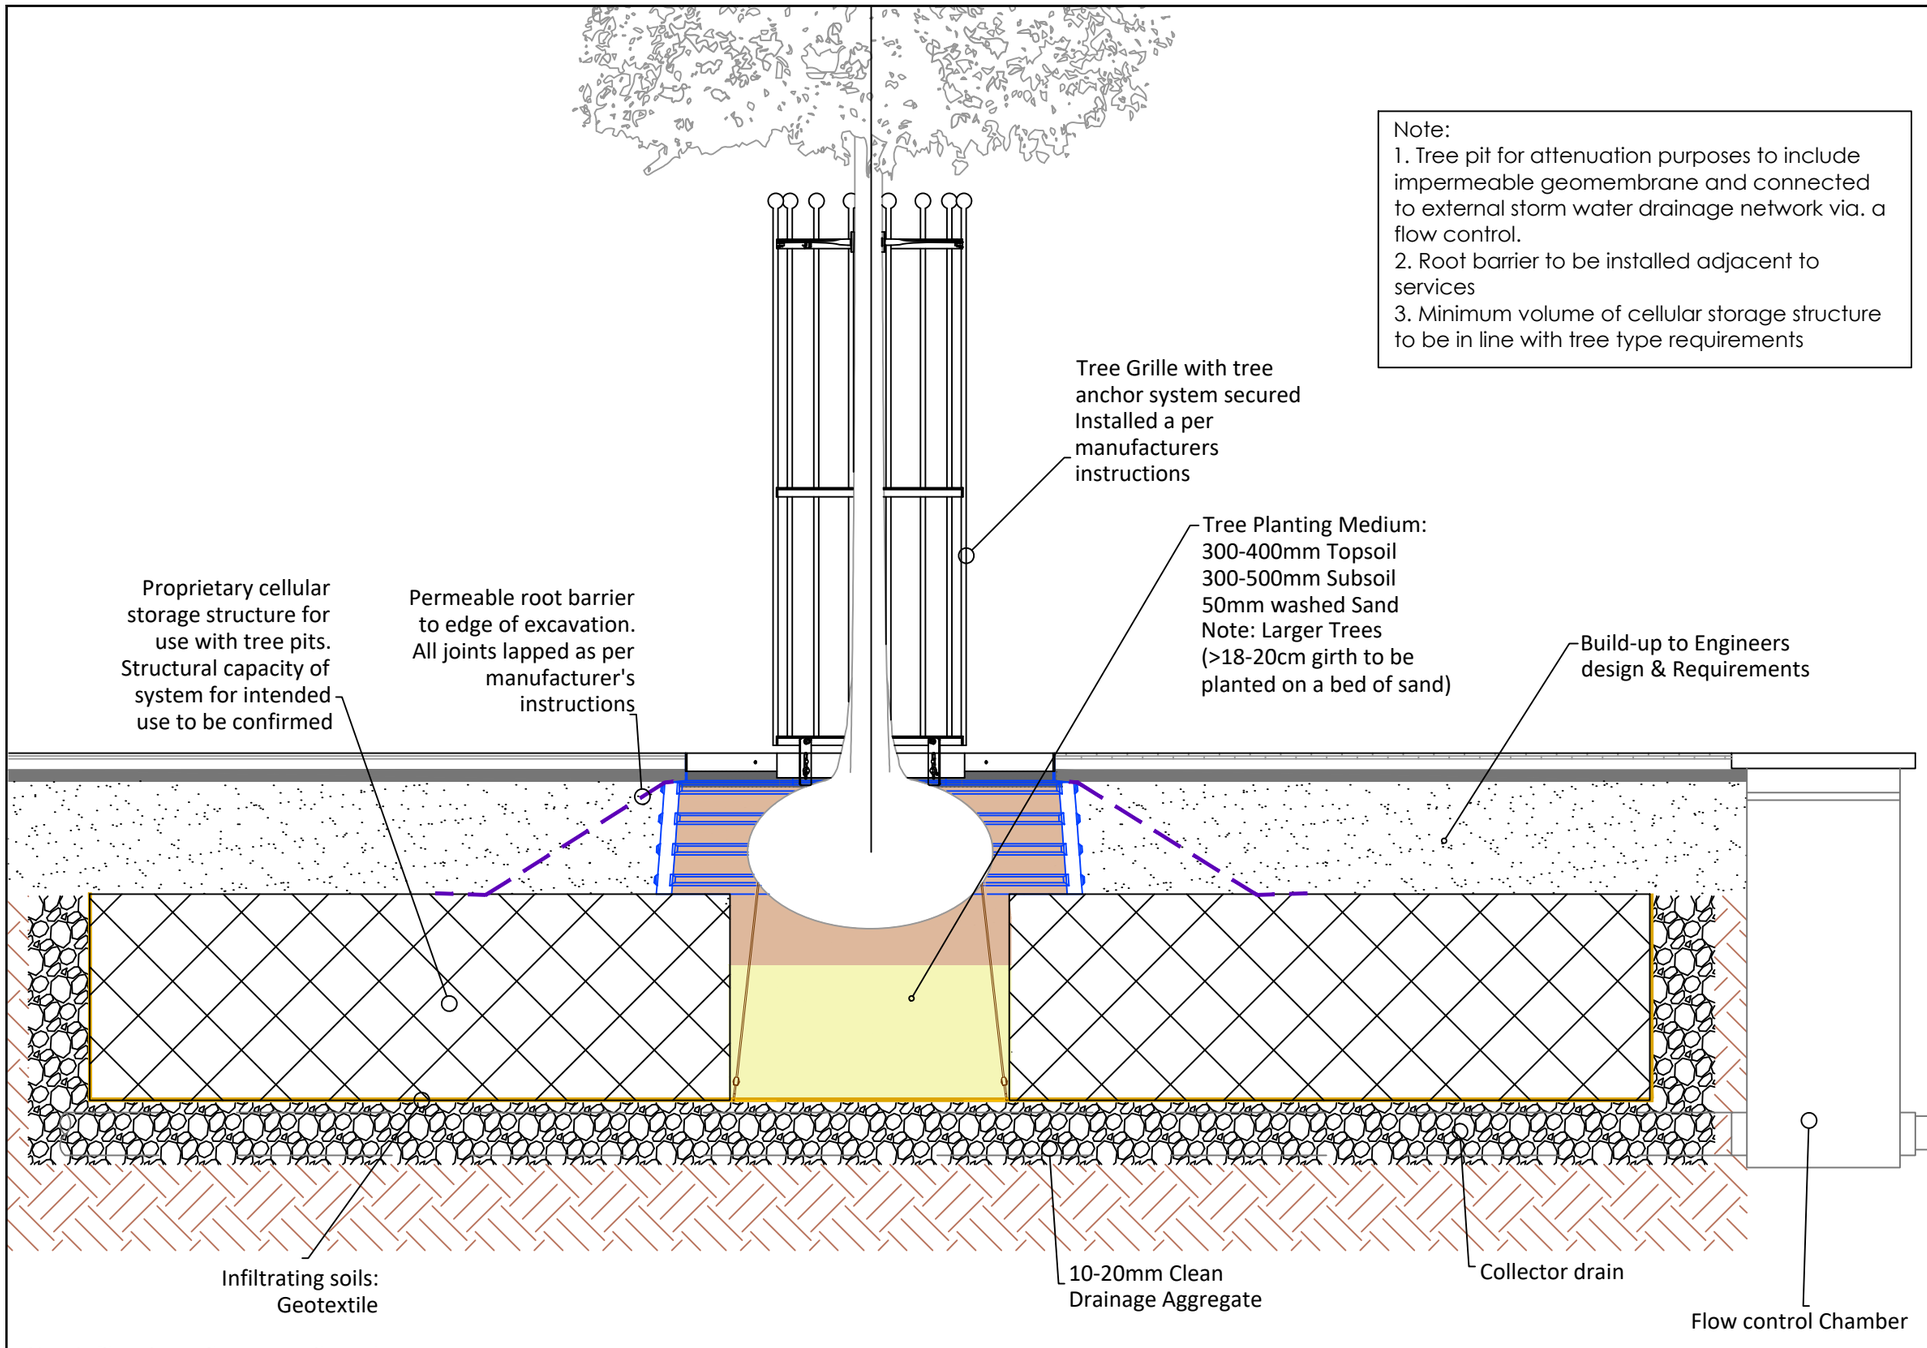


Note:
1. Tree pit for attenuation purposes to include impermeable geomembrane and connected to external storm water drainage network via. a flow control.
2. Root barrier to be installed adjacent to services
3. Minimum volume of cellular storage structure to be in line with tree type requirements

Notes:

1. No dimensions to be scaled from this drawing.

2. Design to be developed taking consideration of the current version of the Kildare County Council Taking in Charge Policy

No.	Date	Issue / Revision	Chkd.
1	20/11/25	1st Issue	PD

Project:

TYPICAL SUDS DETAILS

Dwg. Title:

TREE PIT WITH CELLULAR STORAGE

Dwg. No.	Sheet	Revision No.
109	A3	1

20/11/2025	Scale: AS SHOWN
Drawn: OC	Checked by: PD

Planning, Enterprise, Economic Development and Emergency Services
Kildare County Council, Comhairle Chontae Cill Dara
Áras Chill Dara, Devoy Park, Naas, Co.Kildare

Typical section through Tree Pit with cellular storage

SCALE: N.T.S