
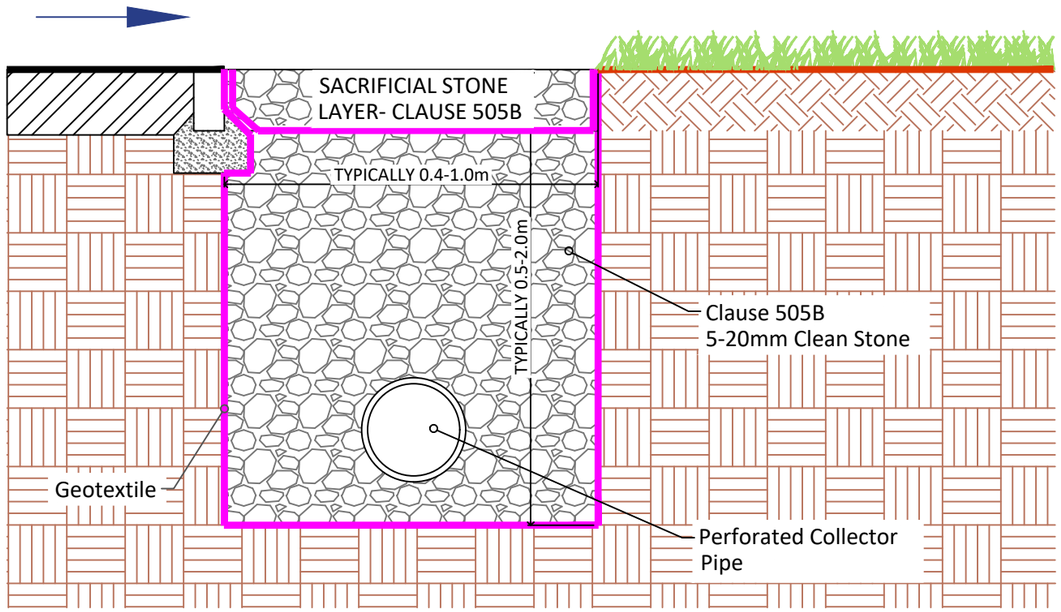


Detail A: Filter Drain with Collector Pipe

SCALE: N.T.S

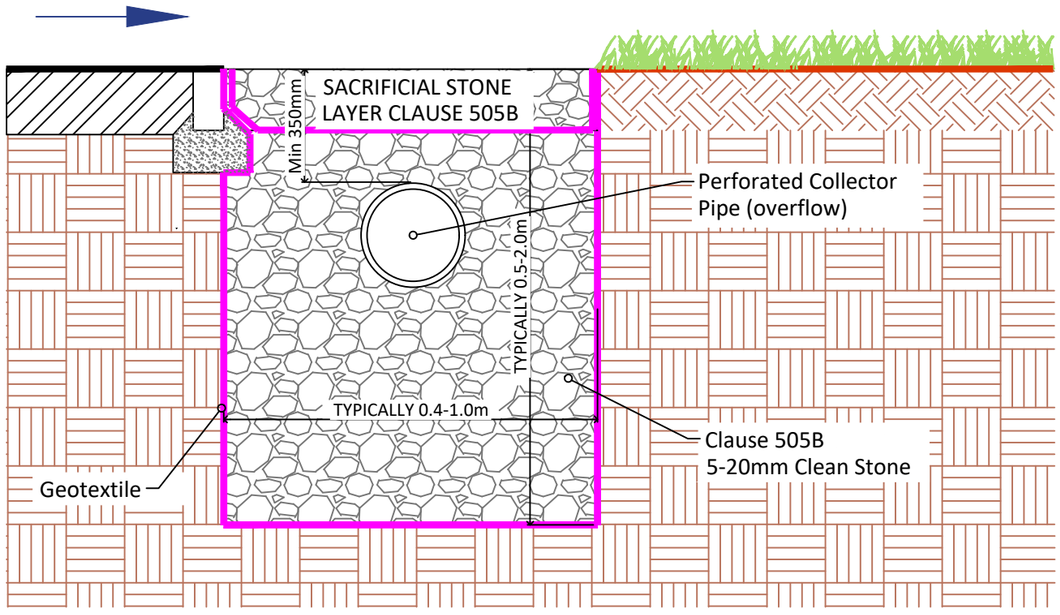

Detail B: Filter Drain- Infiltration with high level overflow pipe

SCALE: N.T.S

Notes:

1. No dimensions to be scaled from this drawing.

2. Design to be developed taking consideration of the current version of the Kildare County Council Taking in Charge Policy

1	20/11/25	1st Issue	PD
No.	Date	Issue / Revision	Chkd.

Project:

TYPICAL SUDS DETAILS

Dwg. Title:

FILTER DRAIN DETAILS

Dwg. No.	Sheet	Revision No.
110	A3	1
20/11/2025	Scale: AS SHOWN	
Drawn: OC	Checked by: PD	

Planning, Enterprise, Economic Development and Emergency Services
Kildare County Council, Comhairle Chontae Cill Dara
Áras Chill Dara, Devoy Park, Naas, Co.Kildare