
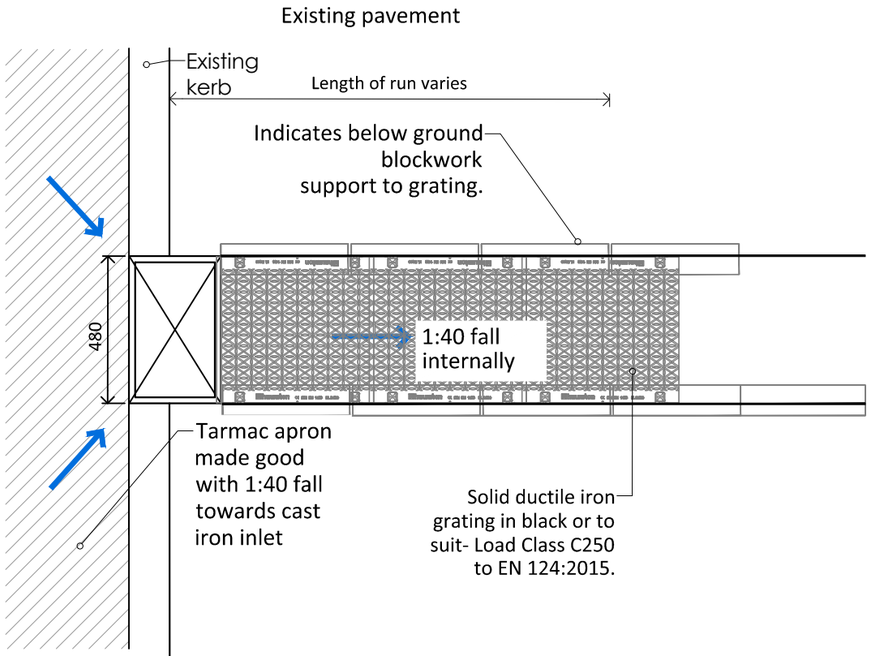



Cast Iron Pavement Channel Plan View

SCALE: N.T.S

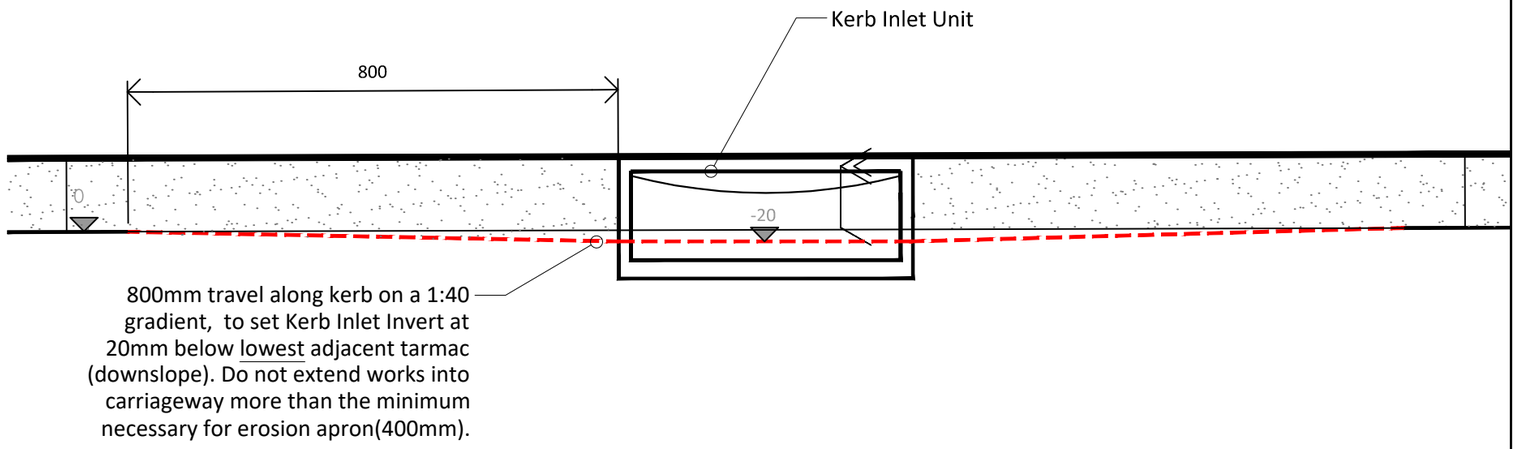


Drop in Road Level to Cast Iron Kerb Inlet

SCALE: N.T.S

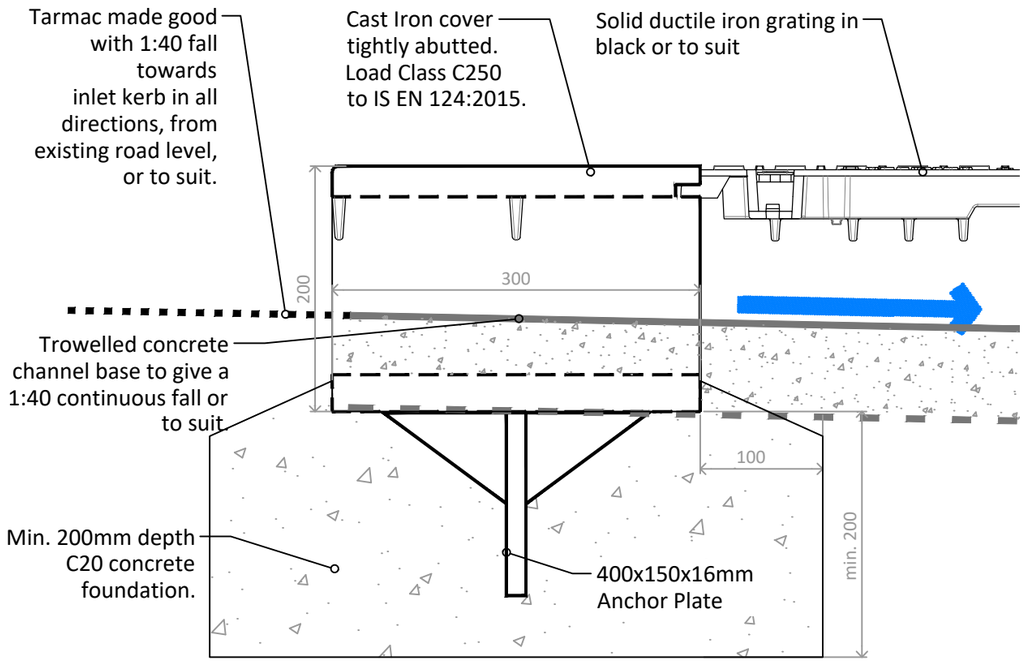

Cast Iron Kerb Inlet Side Elevation

SCALE: N.T.S

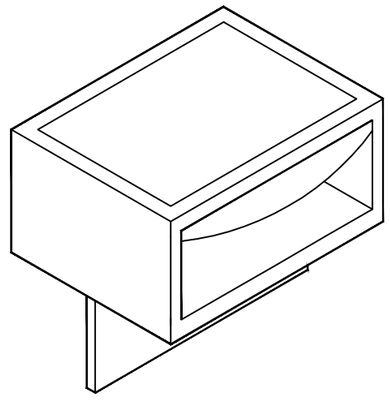

Cast Iron Kerb- Isometric

SCALE: N.T.S

Notes:

1. No dimensions to be scaled from this drawing.
2. Design to be developed taking consideration of the current version of the Kildare County Council Taking in Charge Policy

No.	Date	Issue / Revision	Chkd.
1	20/11/25	1st Issue	PD

Project:

TYPICAL SUDS DETAILS

Dwg. Title:

CAST IRON KERB INLET

Dwg. No.	Sheet
113	A3
20/11/2025	Scale: AS SHOWN
Drawn: OC	Checked by: PD

Planning, Enterprise, Economic Development and Emergency Services
Kildare County Council, Comhairle Chontae Cill Dara
Áras Chill Dara, Devoy Park, Naas, Co.Kildare