
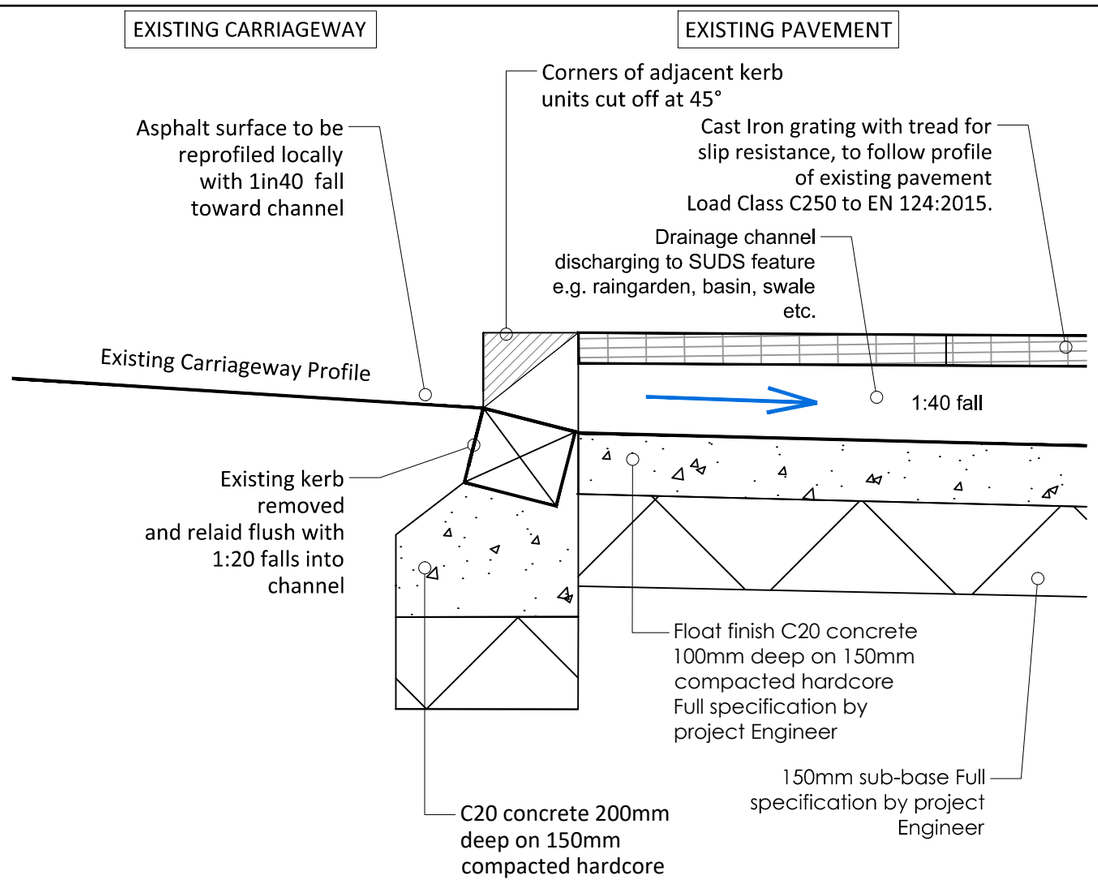



Section Through Pavement Bridge Across Line of Path

Scale: N.T.S

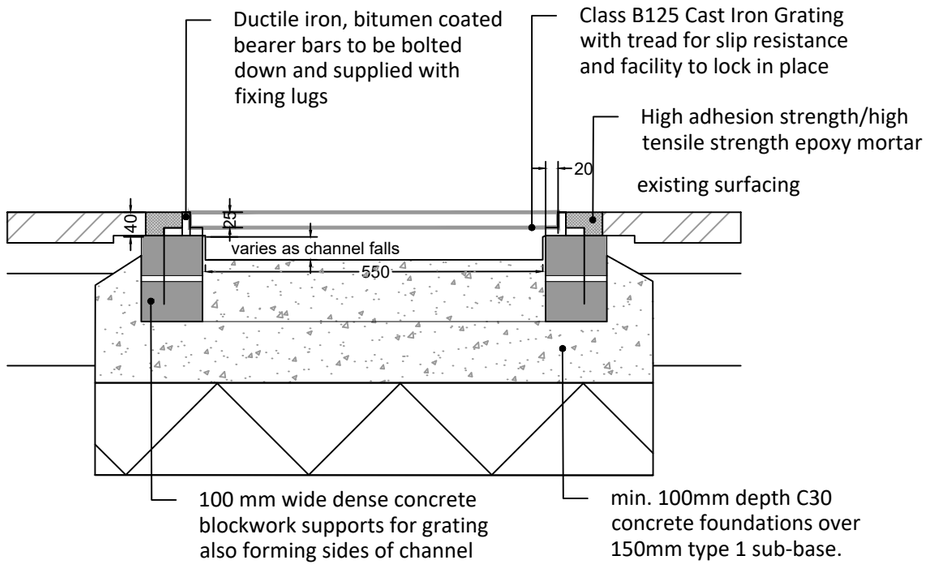

Section Through Pavement Bridge

Scale: N.T.S

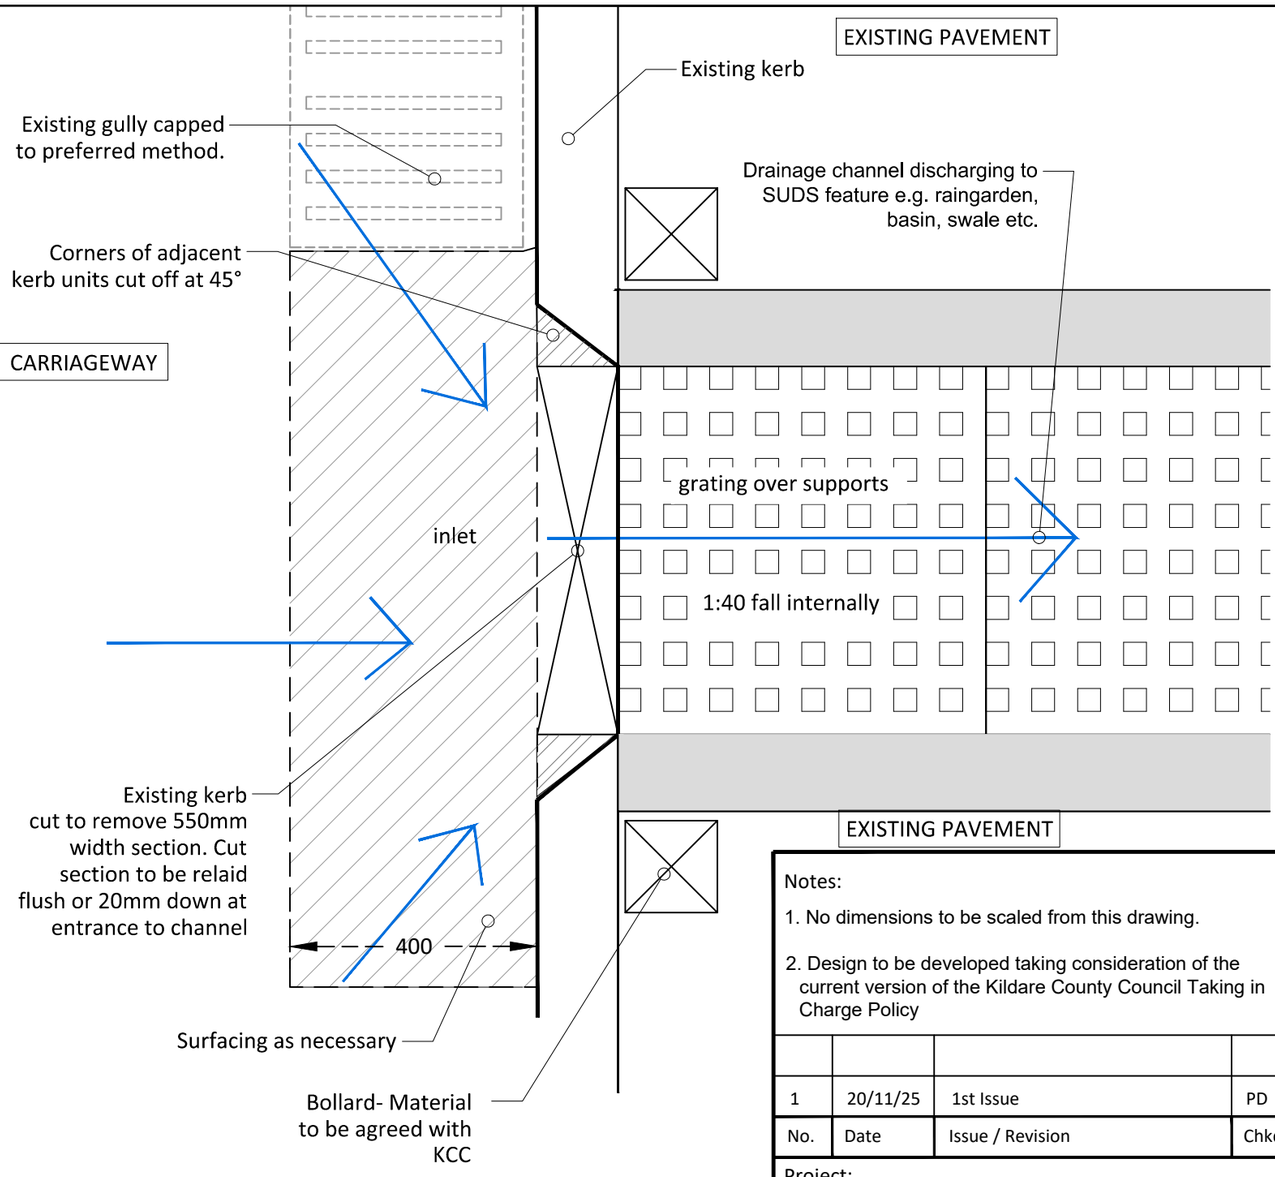

Plan of Kerb Inlet- Grating Across Path

Scale: N.T.S

Notes:

1. No dimensions to be scaled from this drawing.
2. Design to be developed taking consideration of the current version of the Kildare County Council Taking in Charge Policy

No.	Date	Issue / Revision	Chkd.
1	20/11/25	1st Issue	PD

Project:

TYPICAL SUDS DETAILS

Dwg. Title:

BASIC CONCRETE KERB INLET CHANNEL

Dwg. No.	Sheet	Revision No.
114	A3	1
20/11/2025	Scale: AS SHOWN	
Drawn: OC	Checked by: PD	

Planning, Enterprise, Economic Development and Emergency Services
Kildare County Council, Comhairle Chontae Cill Dara
Áras Chill Dara, Devoy Park, Naas, Co.Kildare