
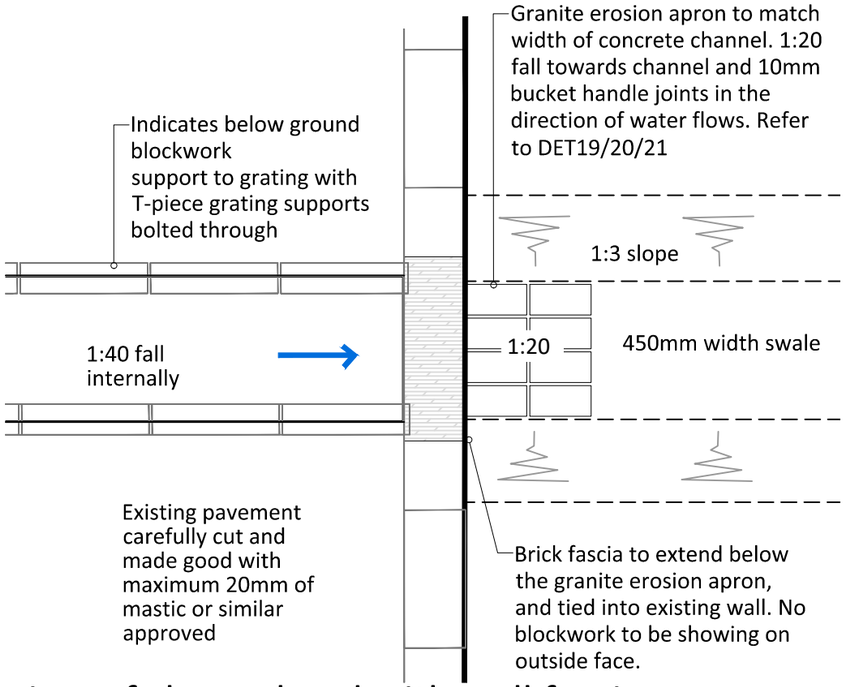



Plan view of channel end with wall fascia

Scale: N.T.S

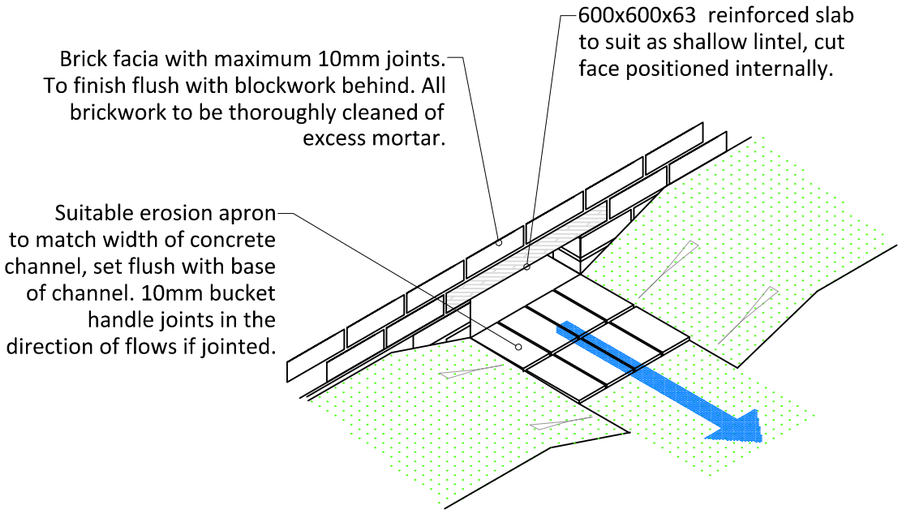


Isometric view of channel end through wall

Scale: N.T.S

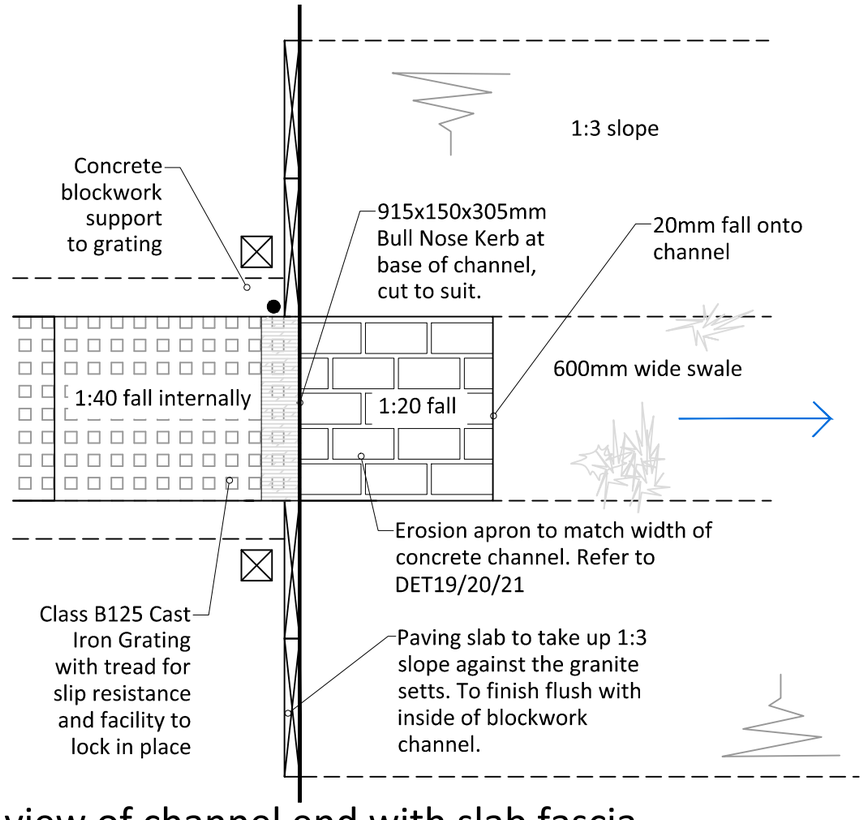

Plan view of channel end with slab fascia

Scale: N.T.S

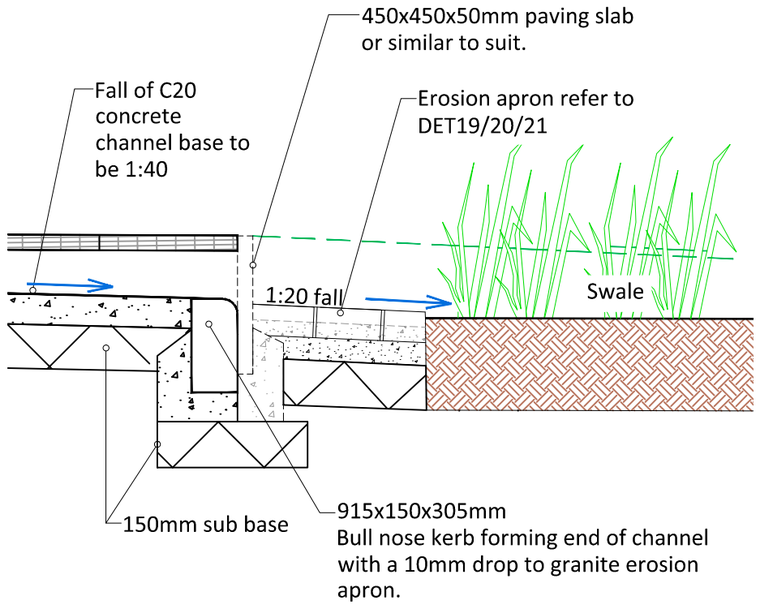

Section through pavement bridge at channel end

Scale: N.T.S

Notes:

1. No dimensions to be scaled from this drawing.
2. Design to be developed taking consideration of the current version of the Kildare County Council Taking in Charge Policy

No.	Date	Issue / Revision	Chkd.
1	20/11/25	1st Issue	PD

Project:

TYPICAL SUDS DETAILS

Dwg. Title: KERB INLET CHANNEL- OUTLET FASCIA OPTIONS

Dwg. No.	Sheet	Revision No.
115	A3	1

20/11/2025	Scale: AS SHOWN
Drawn: OC	Checked by: PD

Planning, Enterprise, Economic Development and Emergency Services
Kildare County Council, Comhairle Chontae Cill Dara
Áras Chill Dara, Devoy Park, Naas, Co.Kildare