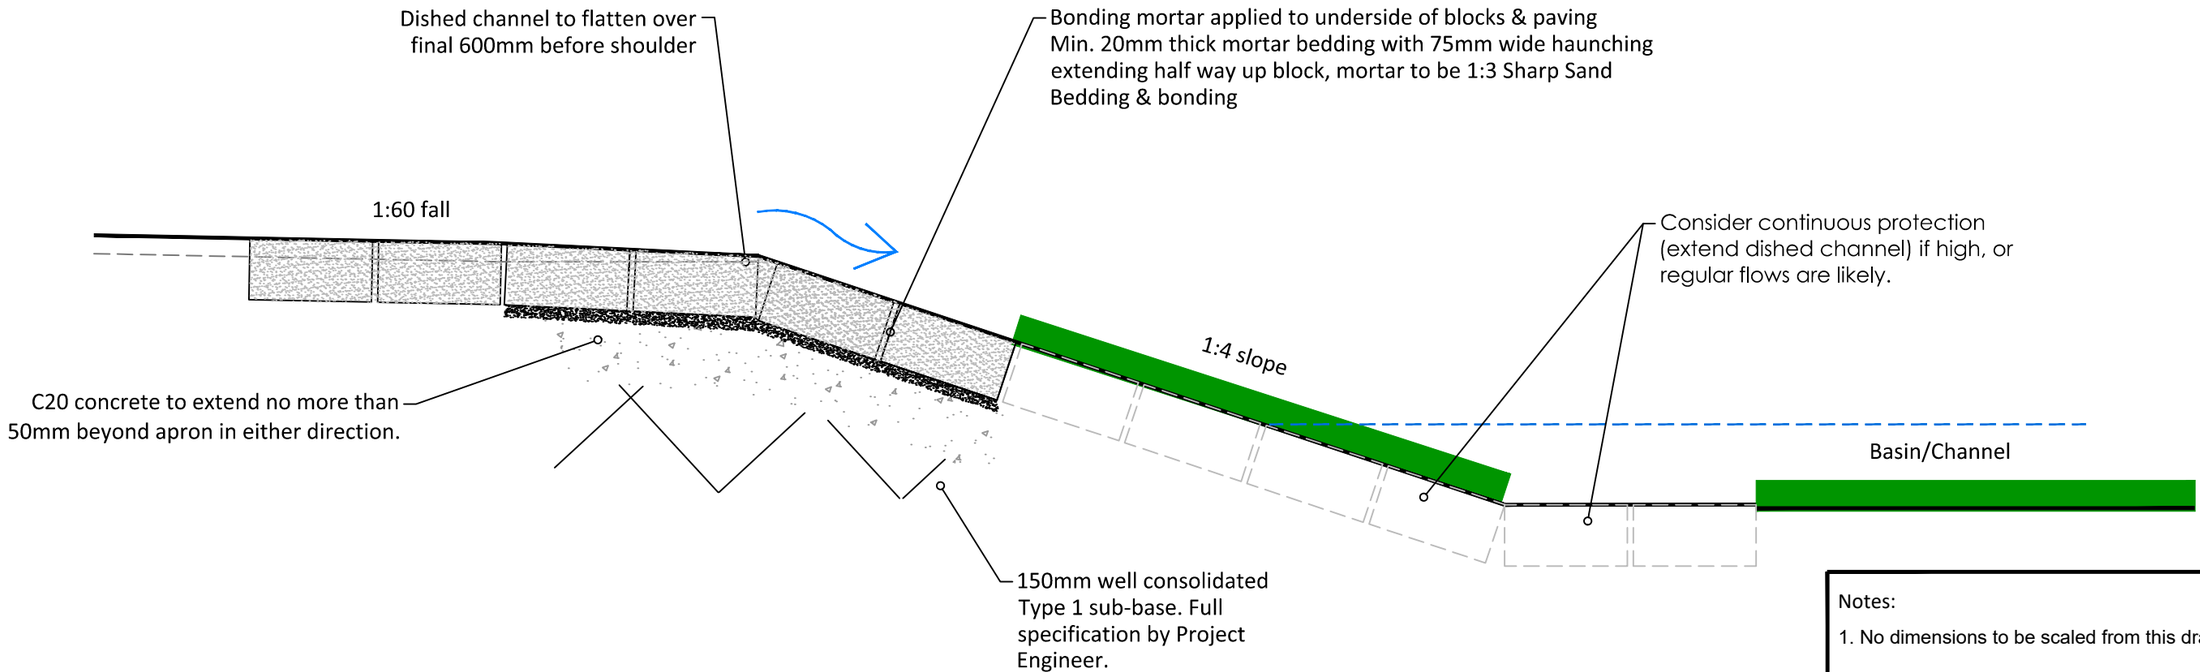


Low flow sett channel onto 1:4 vegetated side slope

Scale: 1:10

NOTE:
USE OF GRANITE SETT CHANNELS ON PEDESTRIAN/ TRAFFICKED AREAS TO BE AGREED WITH KILDARE COUNTY COUNCIL AT DESIGN STAGE

Notes:

1. No dimensions to be scaled from this drawing.
2. Design to be developed taking consideration of the current version of the Kildare County Council Taking in Charge Policy

No.	Date	Issue / Revision	Chkd.
1	20/11/25	1st Issue	PD

Project:

TYPICAL SUDS DETAILS

Dwg. Title:

SETT CHANNEL END ONTO 1in4 SLOPE

Dwg. No.	Sheet	Revision No.
119	A3	1

20/11/2025	Scale: AS SHOWN
Drawn: OC	Checked by: PD

Planning, Enterprise, Economic Development and Emergency Services
Kildare County Council, Comhairle Chontae Cill Dara
Áras Chill Dara, Devoy Park, Naas, Co.Kildare