
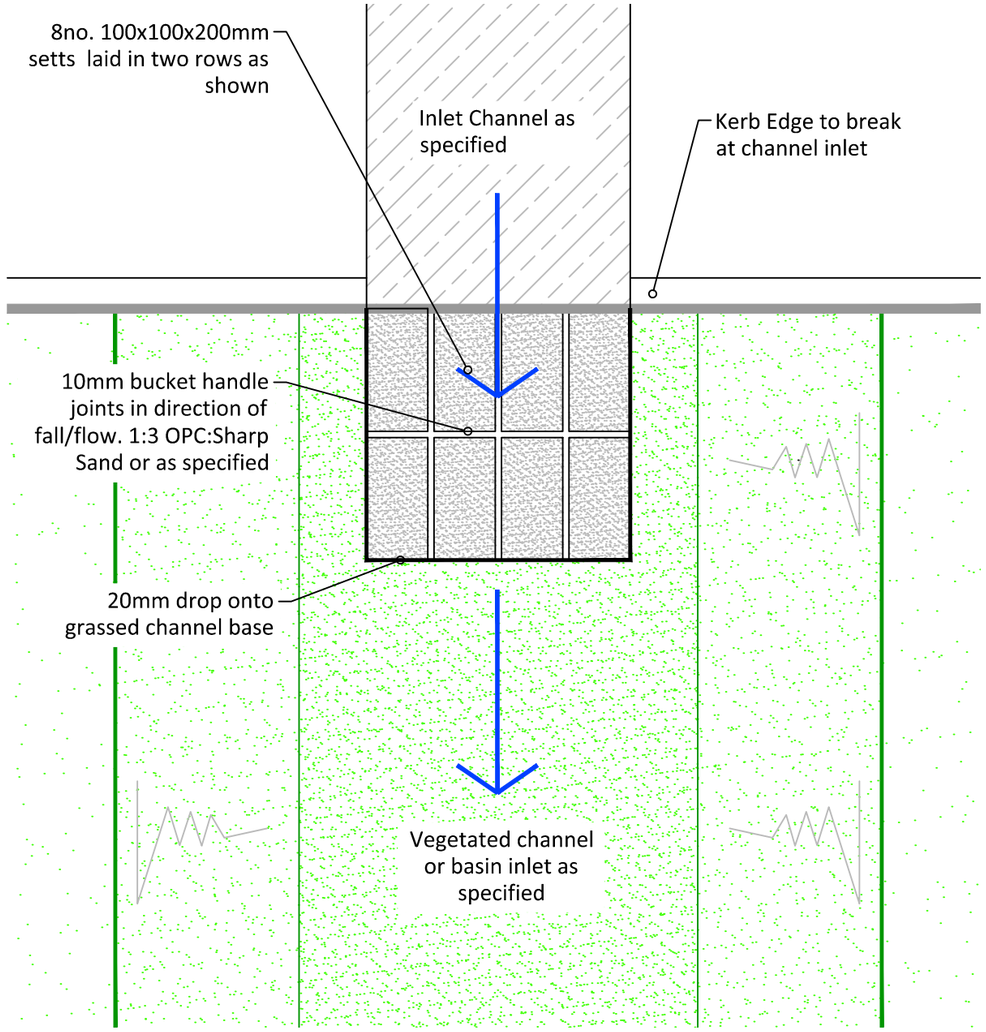


Plan of typical 8 sett erosion apron with drop into channel
Scale: 1:10

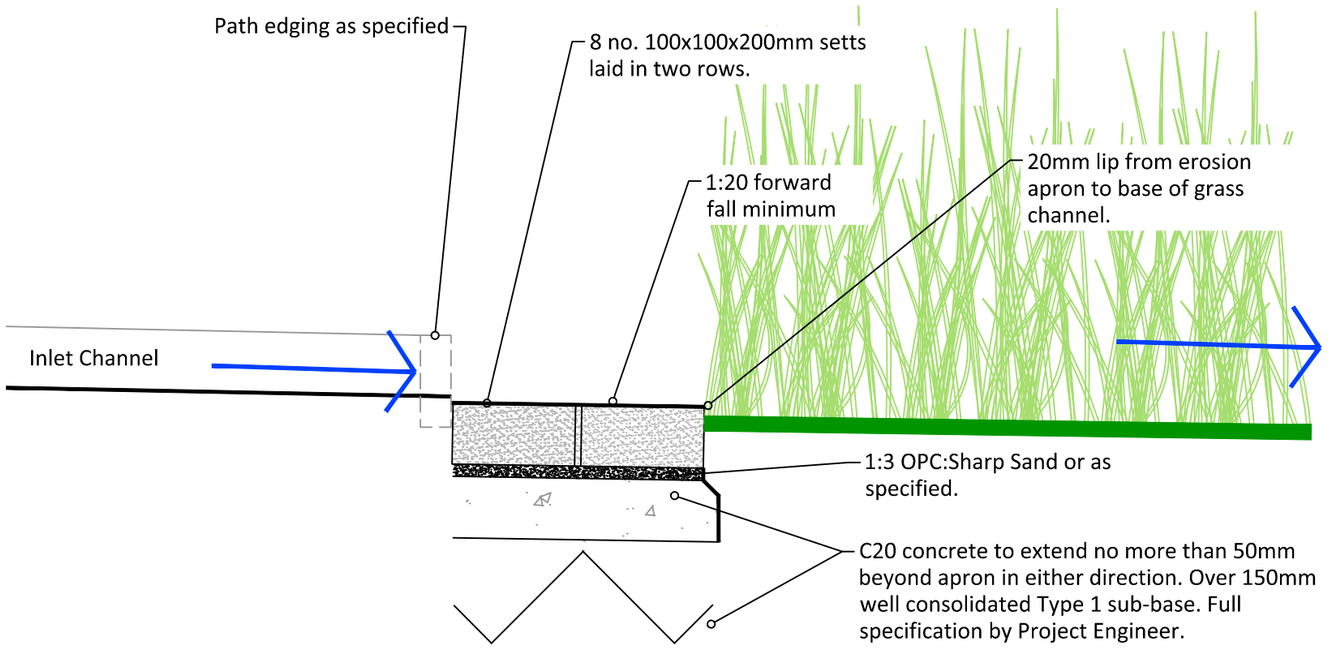

Section of typical 8 sett erosion apron with drop into channel
Scale: 1:10

Note:

1. Setts not to be used in the carriageway wheel track, unless otherwise agreed with KCC

Notes:

1. No dimensions to be scaled from this drawing.

2. Design to be developed taking consideration of the current version of the Kildare County Council Taking in Charge Policy

No.	Date	Issue / Revision	Chkd.
1	20/11/25	1st Issue	PD

Project:
TYPICAL SUDS DETAILS

Dwg. Title:
EROSION APRON USING SETTS

Dwg. No.	Sheet	Revision No.
120	A3	1

20/11/2025	Scale: AS SHOWN
Drawn: OC	Checked by: PD

Planning, Enterprise, Economic Development and Emergency Services
Kildare County Council, Comhairle Chontae Cill Dara
Áras Chill Dara, Devoy Park, Naas, Co.Kildare