
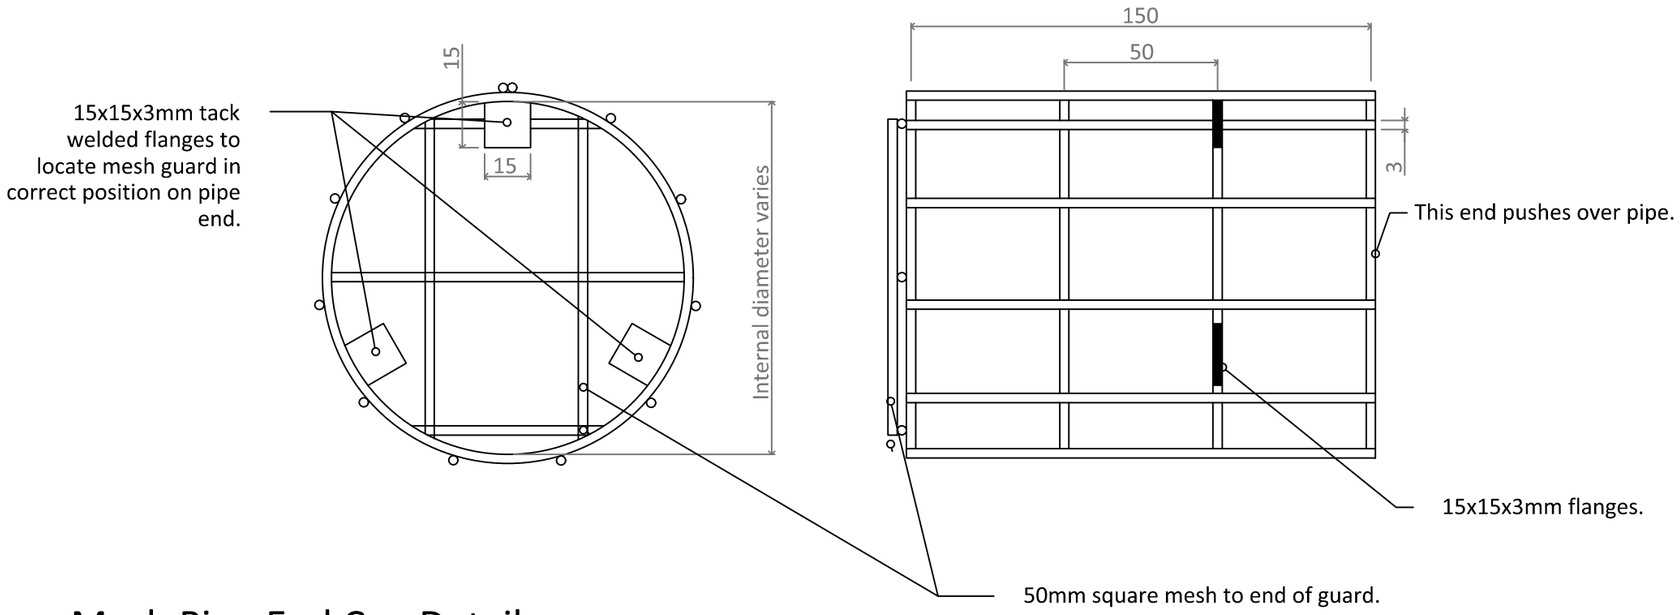


Mesh Pipe End Cap Detail

Scale: N.T.S

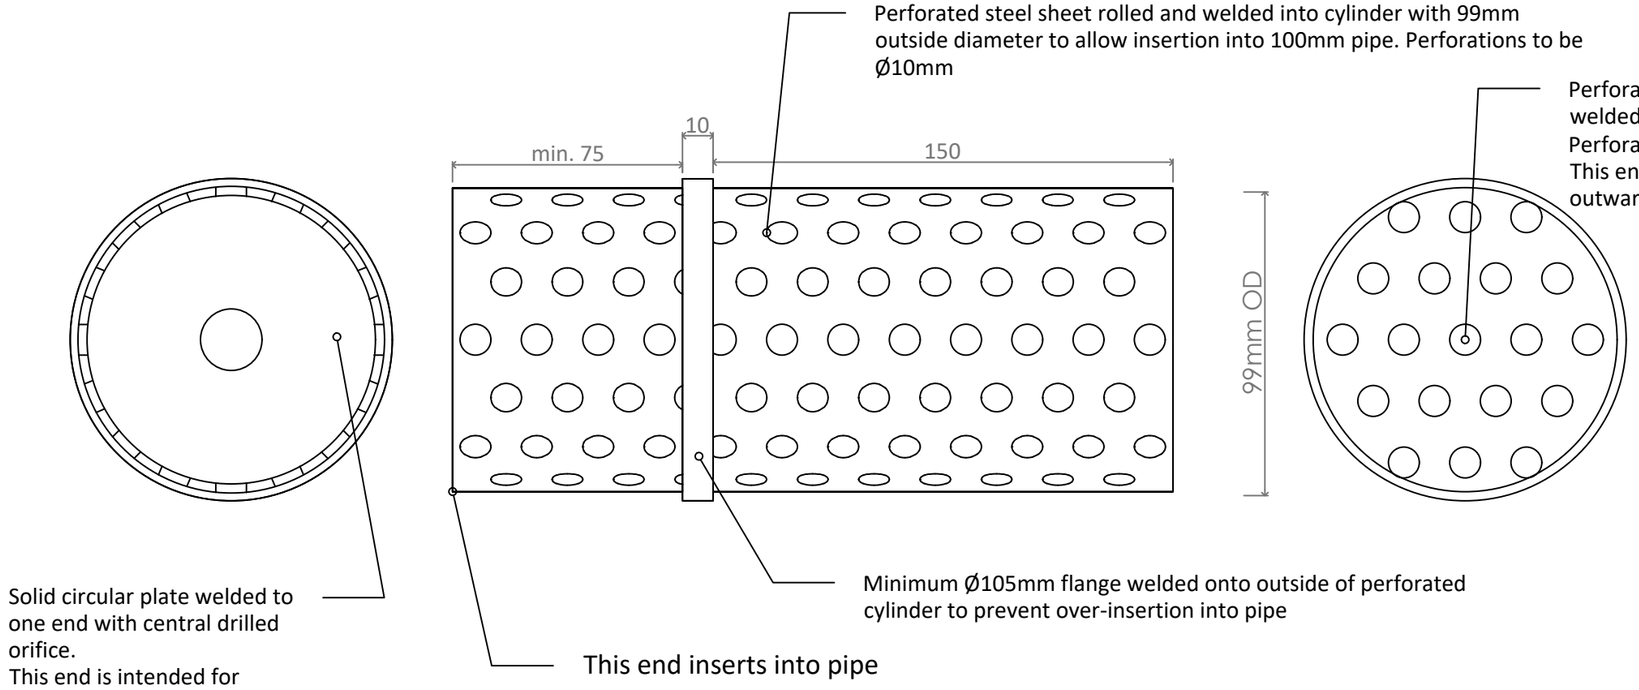

Horizontal Orifice Flow Control End Cap Detail

Scale: N.T.S

FLOW CONTROL OPTIONS NOTE:
KILDARE COUNTY COUNCIL ACCEPT ALTERNATIVE PROPRIETARY FLOW CONTROL DEVICES IN LINE WITH CURRENT GUIDANCE AND COUNCIL SPECIFICATIONS

Notes:

1. No dimensions to be scaled from this drawing.
2. Design to be developed taking consideration of the current version of the Kildare County Council Taking in Charge Policy

No.	Date	Issue / Revision	Chkd.
1	20/11/25	1st Issue	PD

Project:

TYPICAL SUDS DETAILS

Dwg. Title:

MESH PIPE END CAP

Dwg. No.	Sheet	Revision No.
123	A3	1
20/11/2025	Scale: AS SHOWN	
Drawn: OC	Checked by: PD	

Planning, Enterprise, Economic Development and Emergency Services
Kildare County Council, Comhairle Chontae Cill Dara
Áras Chill Dara, Devoy Park, Naas, Co.Kildare