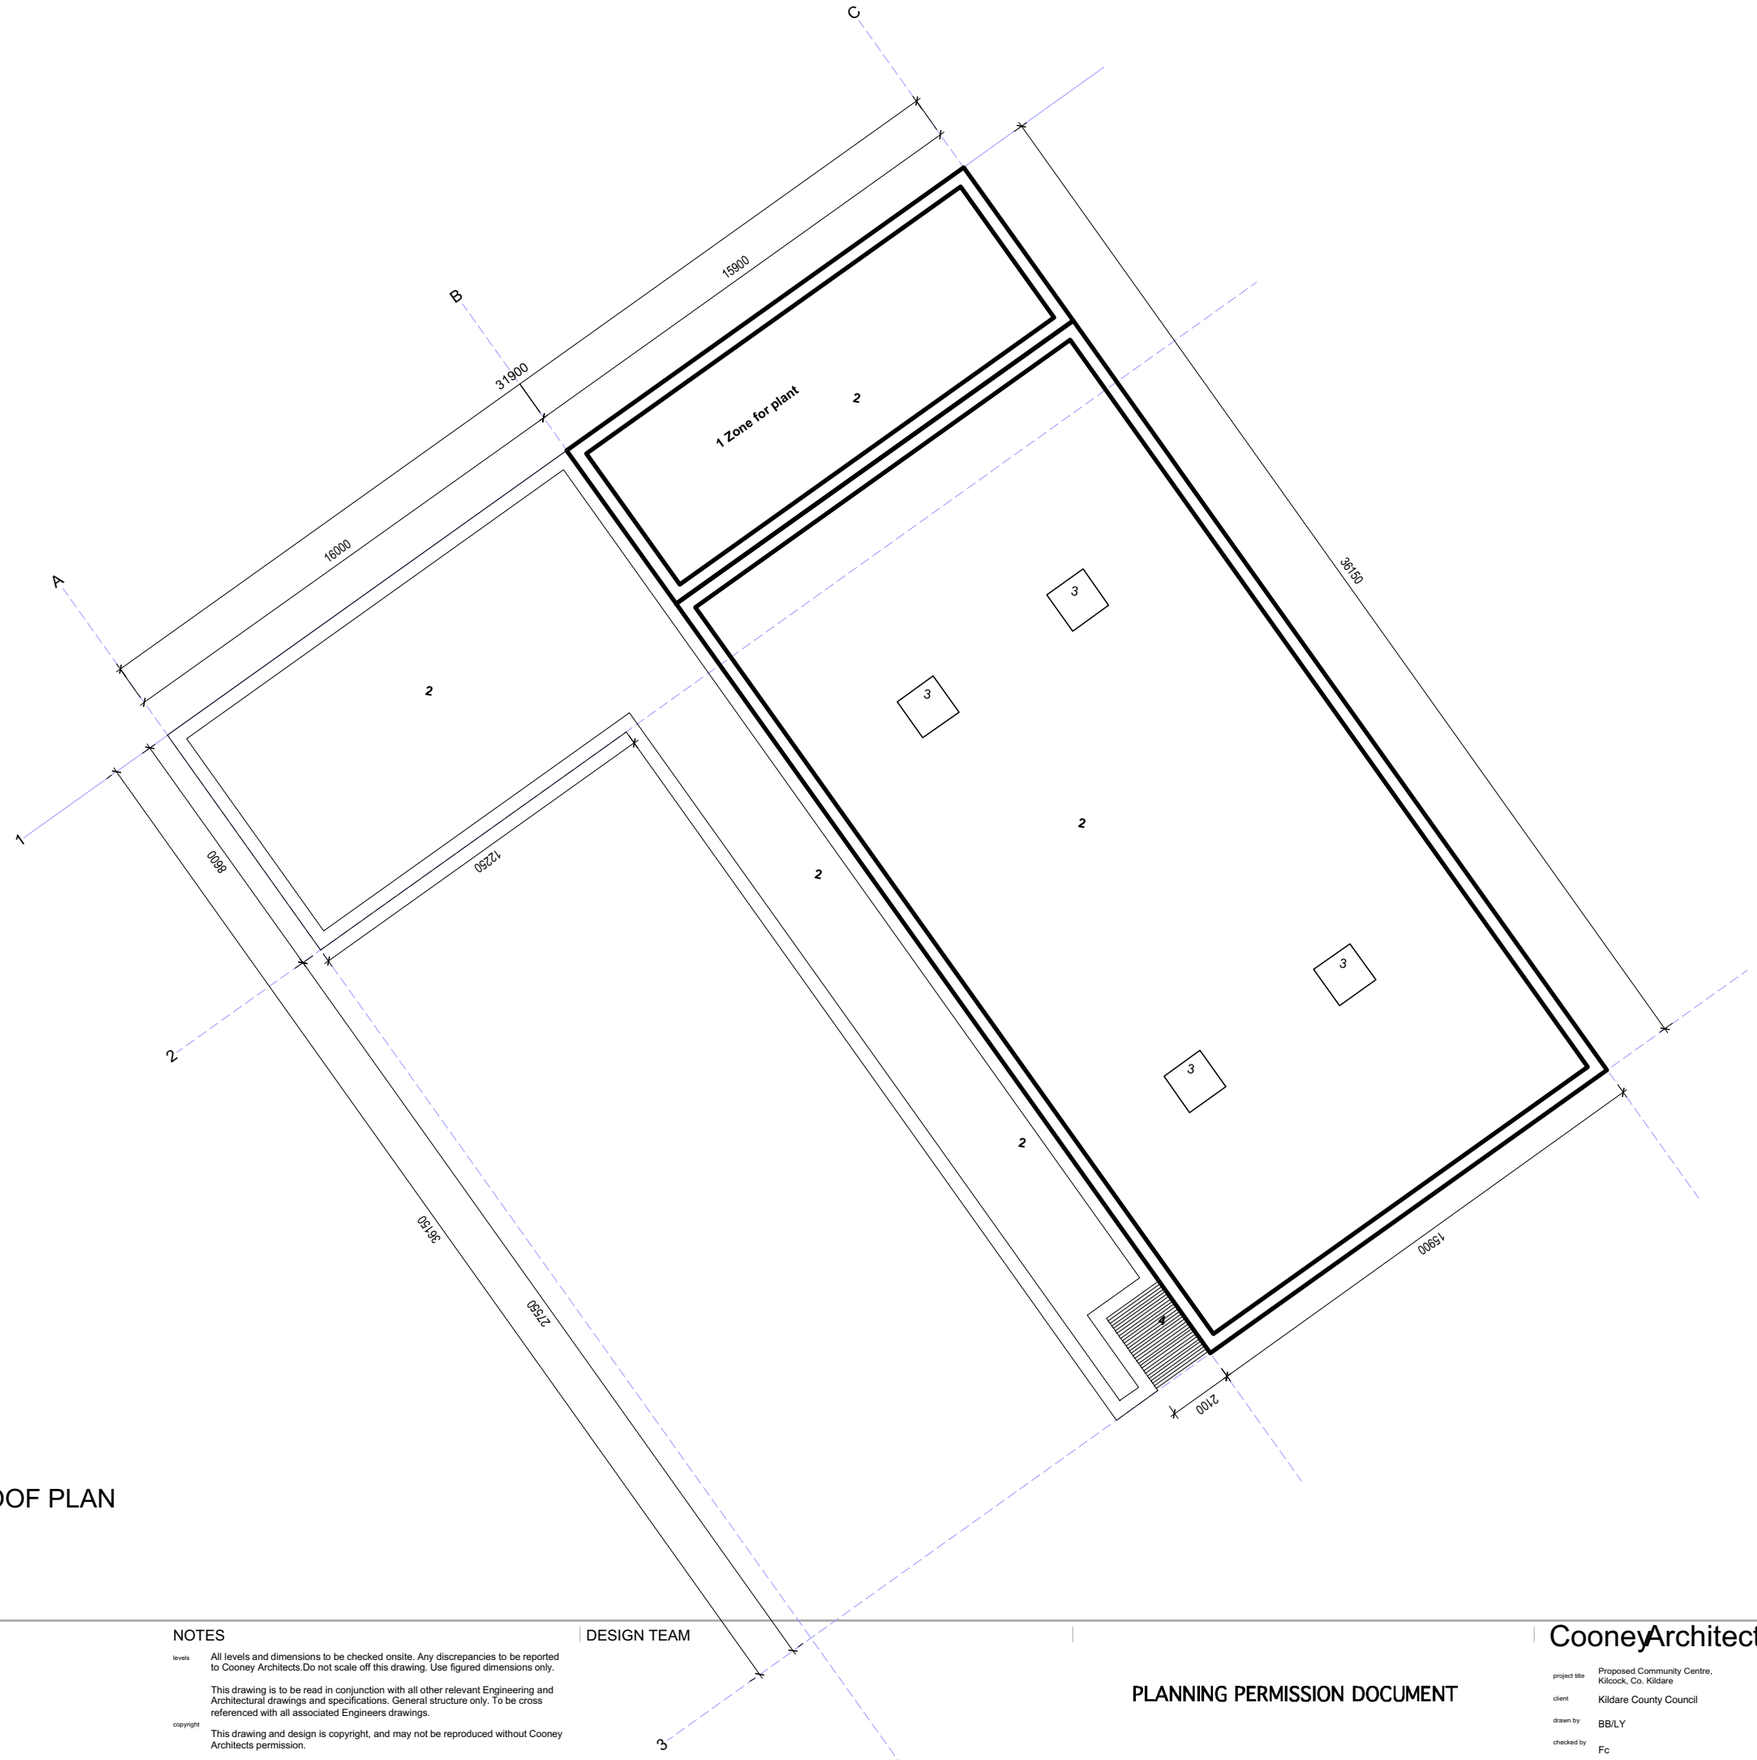

01 PROPOSED ROOF PLAN
120

LEGEND

1. Plant area
2. Flat roof
3. Roof Vent
4. Timber Lattice

REVISION

revision

revision

revision

revision

NOTES

levels — All levels and dimensions to be checked onsite. Any discrepancies to be reported to Cooney Architects.Do not scale off this drawing. Use figured dimensions only.

This drawing is to be read in conjunction with all other relevant Engineering and Architectural drawings and specifications. General structure only. To be cross referenced with all associated Engineers drawings.

copyright — This drawing and design is copyright, and may not be reproduced without Cooney Architects permission.

DESIGN TEAM

PLANNING PERMISSION DOCUMENT

CooneyArchitects

project title	Proposed Community Centre, Kilcock, Co. Kildare	drawing no.	18002.P8.120
client	Kildare County Council	drawing title	Proposed Roof Plan
drawn by	BB/LY	scale	1:200 @A3 1:100 @A1
checked by	Fc	date	March 2019

The Old Brewers Club
32 The Coombe, Dublin 8
T 01 4533 444 F 01 4533 445
Ballieborough Business Centre
Shercock Road, Bailieborough
Co. Cavan
T 042 9666 211 F 042 9666 633