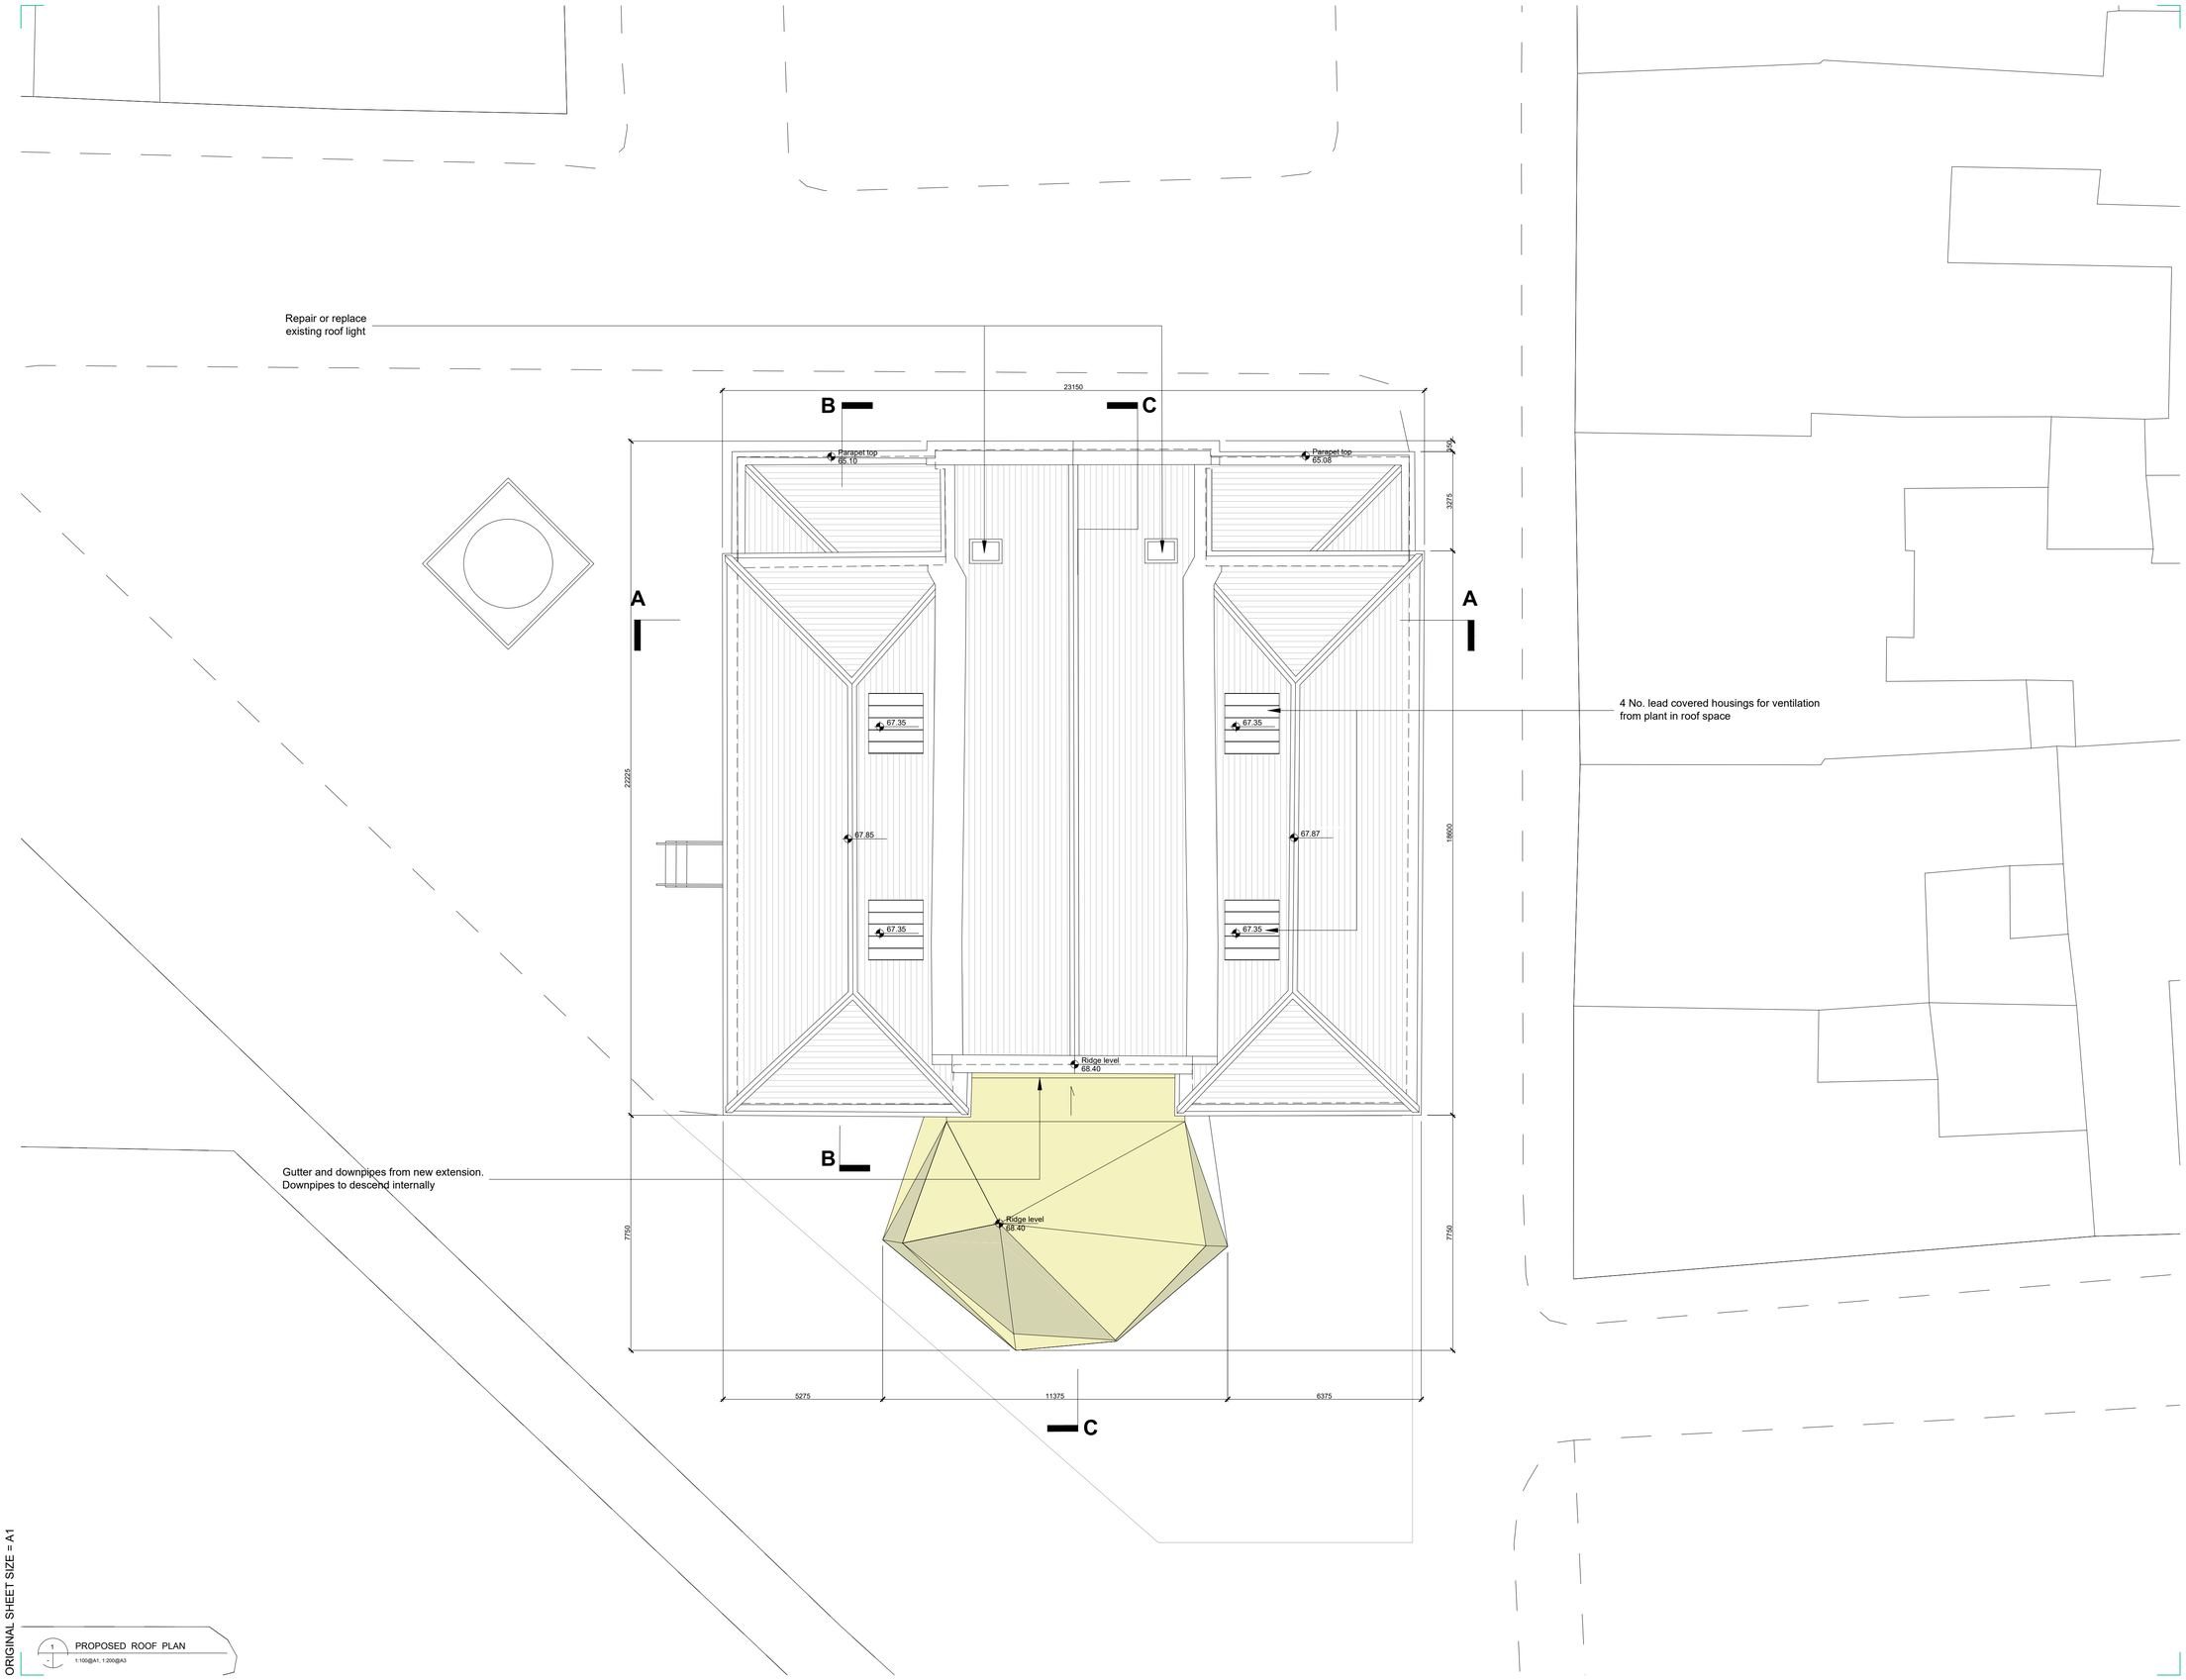

ORIGINAL SHEET SIZE = A1

1 PROPOSED ROOF PLAN
1:100@A1, 1:200@A3

DO NOT SCALE FROM THIS DRAWING. USE FIGURED DIMENSIONS IN ALL CASES. VERIFY DIMENSIONS ON SITE AND REPORT ANY DISCREPANCIES TO THE ARCHITECTS IMMEDIATELY. THIS DRAWING TO BE READ IN CONJUNCTION WITH THE ARCHITECTS SPECIFICATION. © THIS DRAWING IS COPYRIGHT AND MAY ONLY BE REPRODUCED WITH THE ARCHITECTS PERMISSION.

NOTES

N

Proposed works

EXTERNAL ENVELOPE: EXISTING BUILDING
Repair roof and replace roof tiles as required
Re-point and repair parapets
Overhaul and repair existing doors
Replace/repair existing windows throughout
Re-point and clean existing masonry and brickwork
Redress lead linings
Repair or replace gutters and down-pipes as required
Remove wiring and associated fixings

INTERNAL WORKS
Provision of new floors where lift and 2 No. stairs have been removed
Complete internal redecoration
Repair existing doors
Level floor levels throughout.
New lighting and electrics throughout

REV	DTE	DRN	ISSUE

reddy architecture+urbanism

Reddy Architecture + Urbanism
Dublin Office,
Dartry Mills, Dartry Road, Dublin 6.

T: +353 (0)1 4987000
W: www.reddyarchitecture.com
E: info@reddyarchitecture.com

3.0 PLANNING

JOB
SHACKLETON MUSEUM
ATHY HERITAGE CENTRE

CLIENT
KILDARE COUNTY COUNCIL

DRAWING
Proposed Roof Plan

DATE	14.01.2019	SCALE	1:100 @ A1
DRN.	LK	CHECKED	MK

JOB NO.	DWG NO.	REVISION
P16-232K-RAU-XX-03-DR-A-31002		P03.01