DO NOT SCALE FROM THIS DRAWING. USE FIGURED DIMENSIONS IN ALL CASES. VERIFY DIMENSIONS ON SITE AND REPORT ANY DISCREPANCIES TO THE ARCHITECTS IMMEDIATELY. THIS DRAWING TO BE READ IN CONJUNCTION WITH THE ARCHITECTS SPECIFICATION. © THIS DRAWING IS COPYRIGHT AND MAY ONLY BE REPRODUCED WITH THE ARCHITECTS PERMISSION.

NOTES

Demolitions

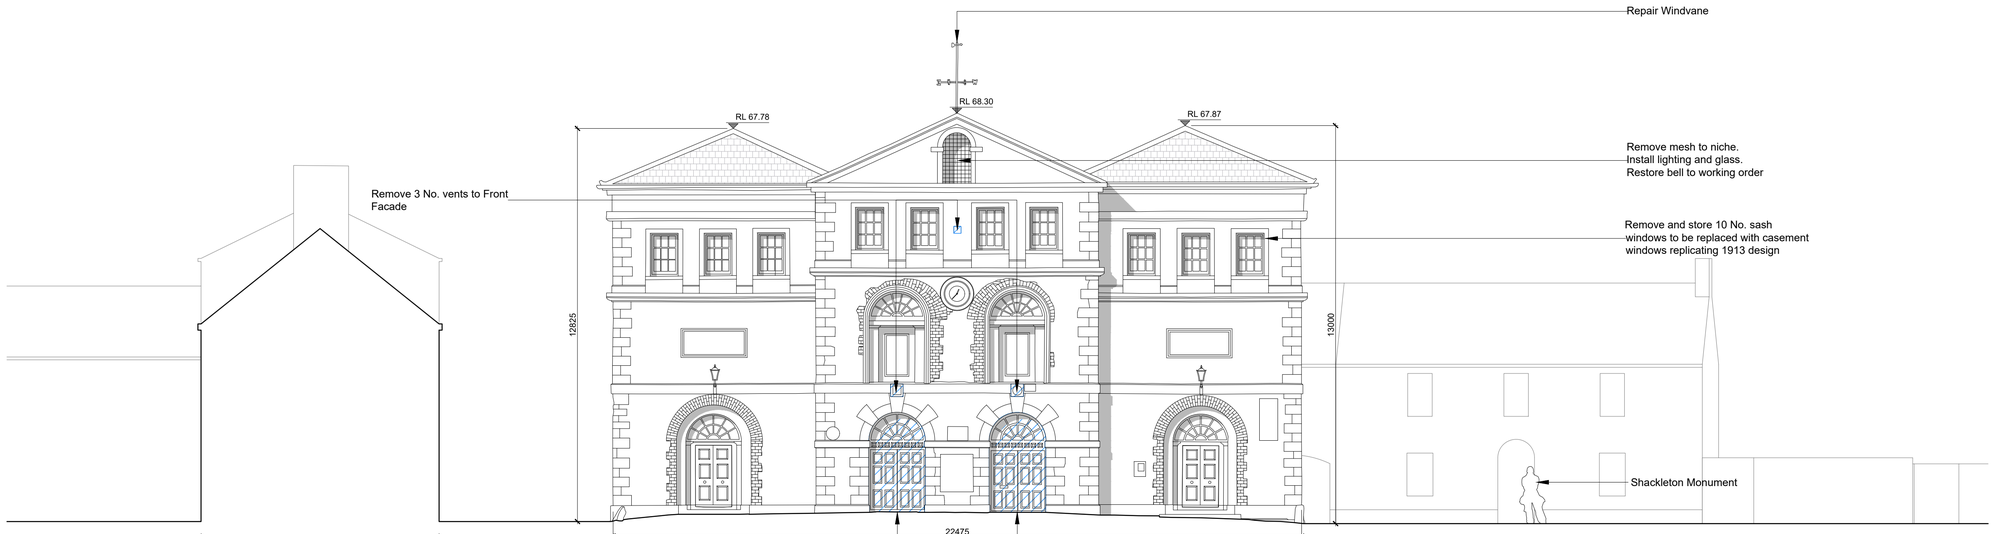

1 EXISTING NORTH ELEVATION
1:100@A1, 1:200@A3

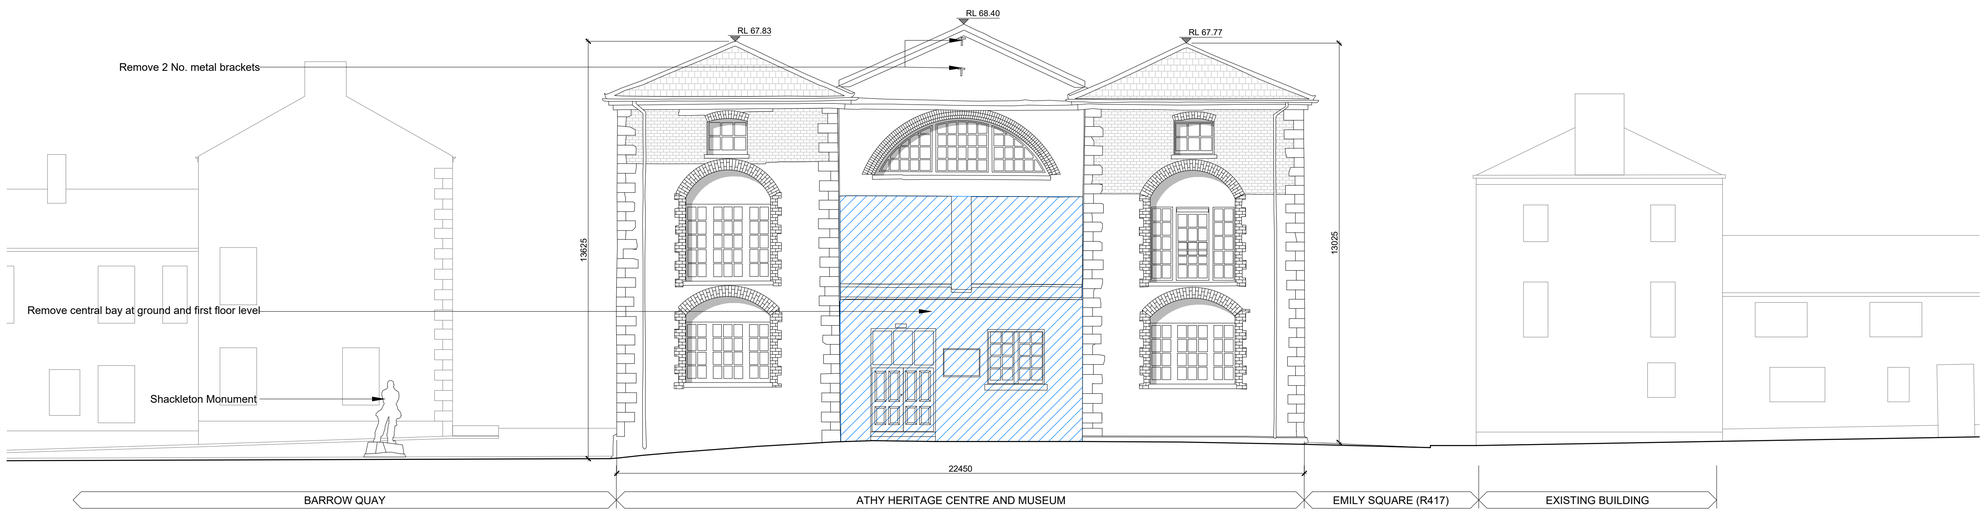

2 EXISTING SOUTH ELEVATION
1:100@A1, 1:200@A3

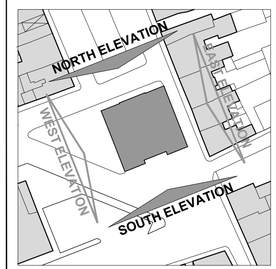

3 ELEVATION KEY
NOT TO SCALE

REV	DTE	DRN	ISSUE

reddy architecture+urbanism
Reddy Architecture + Urbanism
Dublin Office,
Dartry Mills, Dartry Road, Dublin 6.
T: +353 (0)1 4987000
W: www.reddyarchitecture.com
E: info@reddyarchitecture.com

3.0 PLANNING

JOB
SHACKLETON MUSEUM
ATHY HERITAGE CENTRE

CLIENT
KILDARE COUNTY COUNCIL

DRAWING
Existing North and South elevations

DATE	14.01.2019	SCALE	1:100 @ A1
DRN.	LK	CHECKED	MK

JOB NO. DWG NO. REVISION
P16-232K-RAU-XX-XX-DR-A-32001 P03.01

ORIGINAL SHEET SIZE = A1