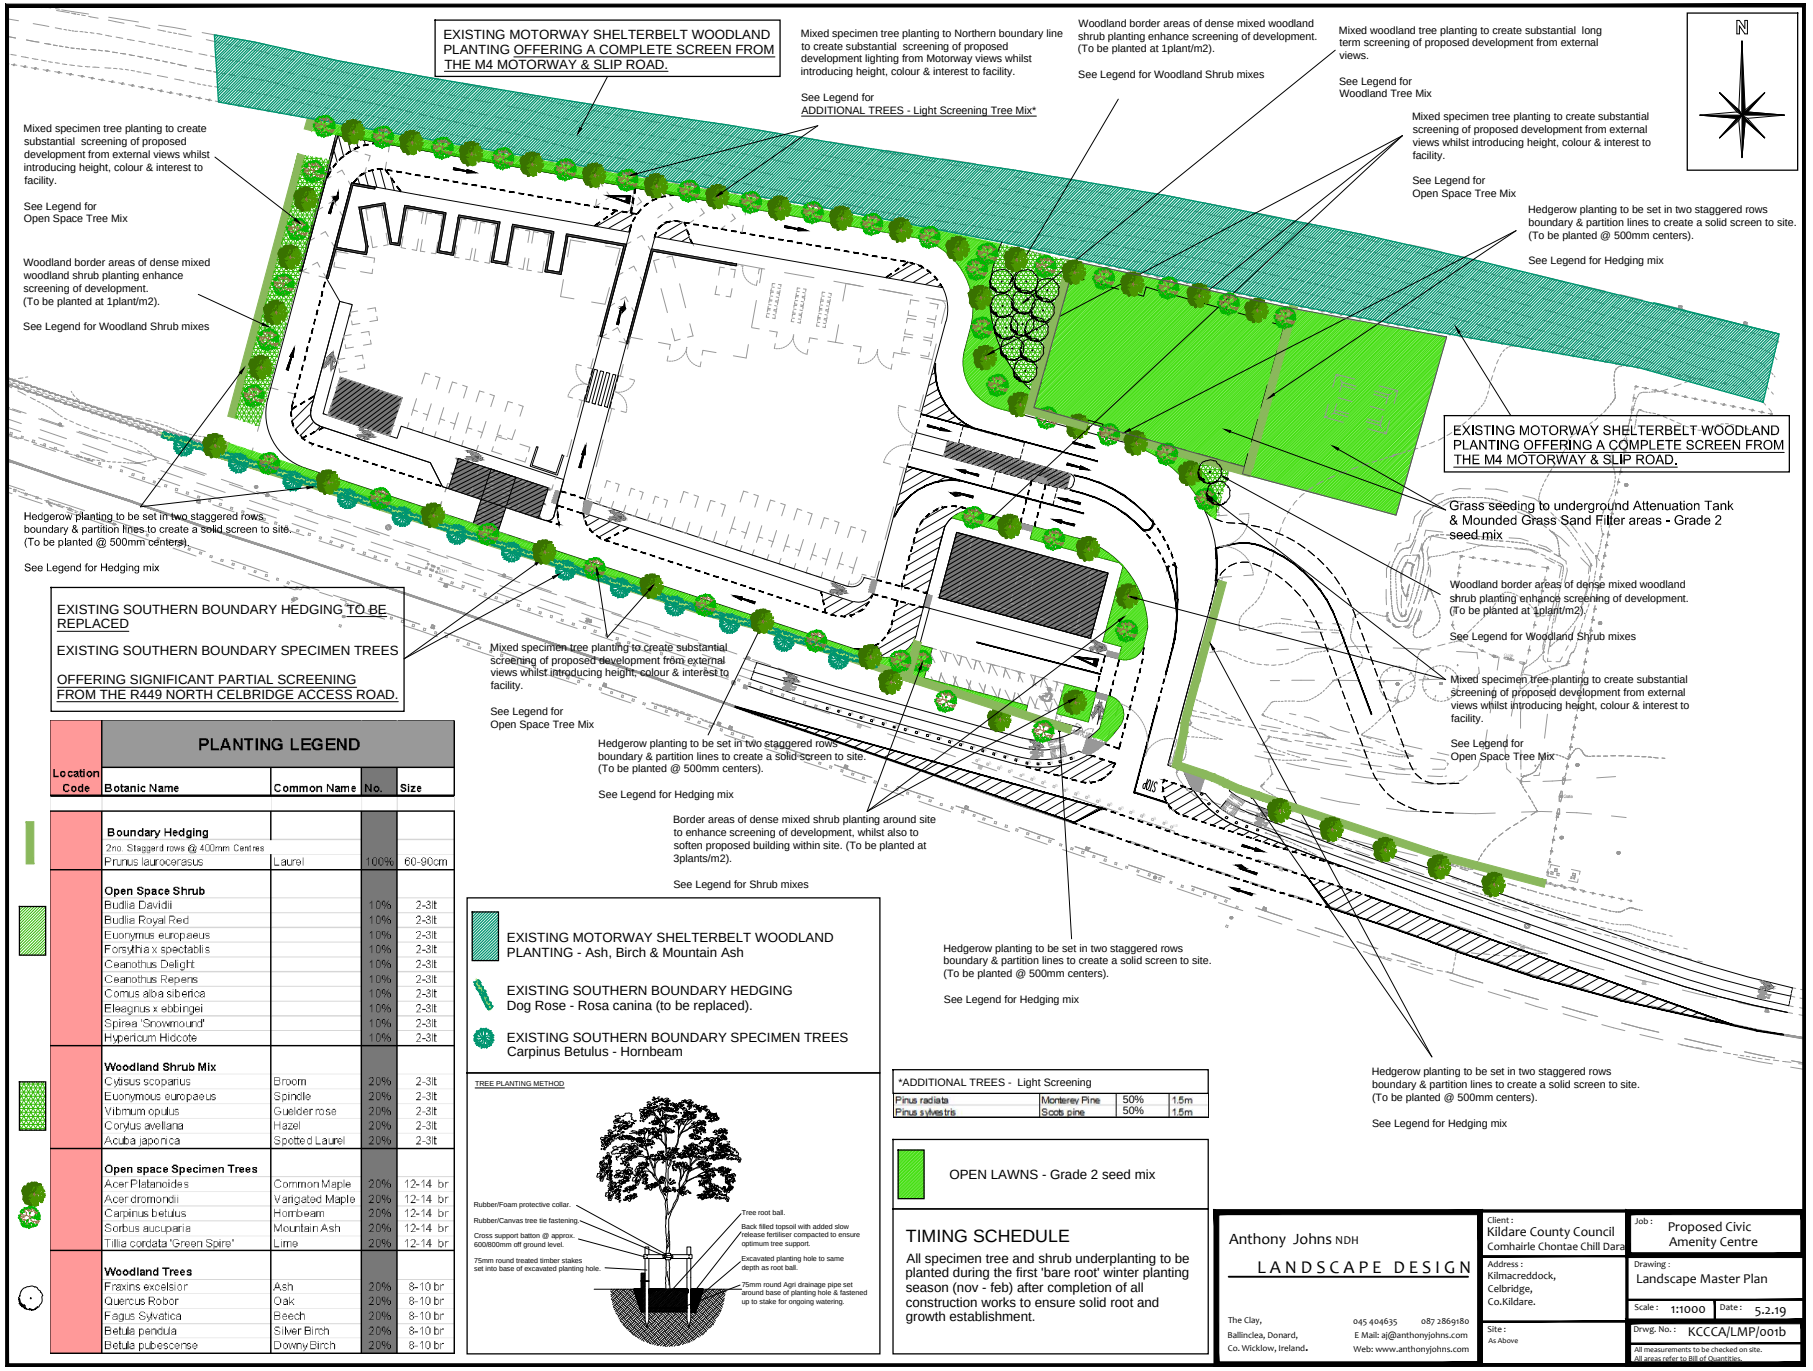

PLANTING LEGEND

Location Code	Botanic Name	Common Name	No.	Size
	Boundary Hedging			
	2no. Staggered rows @ 400mm Centres			
	Prunus laurocerasus	Laurel	100%	60-90cm
	Open Space Shrub			
	Budlia Davidii		10%	2-3lt
	Budlia Royal Red		10%	2-3lt
	Euonymus europaeus		10%	2-3lt
	Forsythia x spectablis		10%	2-3lt
	Ceanothus Delight		10%	2-3lt
	Ceanothus Repens		10%	2-3lt
	Comus alba siberica		10%	2-3lt
	Eleagnus x ebbingei		10%	2-3lt
	Spirea 'Snowmound'		10%	2-3lt
	Hypericum Hidcote		10%	2-3lt
	Woodland Shrub Mix			
	Cytisus scoparius	Broom	20%	2-3lt
	Euonymous europaeus	Spindle	20%	2-3lt
	Vibrnum opulus	Guelder rose	20%	2-3lt
	Corylus avellana	Hazel	20%	2-3lt
	Aculba japonica	Spotted Laurel	20%	2-3lt
	Open space Specimen Trees			
	Acer Platanoides	Common Maple	20%	12-14 br
	Acer dromondii	Varigated Maple	20%	12-14 br
	Carpinus betulus	Hornbeam	20%	12-14 br
	Sorbus aucuparia	Mountain Ash	20%	12-14 br
	Tillia cordata 'Green Spire'	Lime	20%	12-14 br
	Woodland Trees			
	Fraxins excelsior	Ash	20%	8-10 br
	Quercus Robor	Oak	20%	8-10 br
	Fagus Sylvatica	Beech	20%	8-10 br
	Betula pendula	Silver Birch	20%	8-10 br
	Betula pubescense	Downy Birch	20%	8-10 br

EXISTING MOTORWAY SHELTERBELT WOODLAND PLANTING - Ash, Birch & Mountain Ash

EXISTING SOUTHERN BOUNDARY HEDGING
Dog Rose - Rosa canina (to be replaced).

EXISTING SOUTHERN BOUNDARY SPECIMEN TREES
Carpinus Betulus - Hornbeam

TREE PLANTING METHOD

*ADDITIONAL TREES - Light Screening

Pinus radiata	Monterey Pine	50%	1.5m
Pinus sylvestris	Scots pine	50%	1.5m

OPEN LAWNS - Grade 2 seed mix

TIMING SCHEDULE

All specimen tree and shrub underplanting to be planted during the first 'bare root' winter planting season (nov - feb) after completion of all construction works to ensure solid root and growth establishment.

Anthony Johns NDH
LANDSCAPE DESIGN
The Clay, Ballinclea, Donard, Co. Wicklow, Ireland.
045 404635 087 2869180
E Mail: aj@anthonyjohns.com
Web: www.anthonyjohns.com

Client : Kildare County Council
Comhairle Chontae Chill Dara
Address : Kilmacreddock, Celbridge, Co.Kildare.
Site : As Above

Job : Proposed Civic Amenity Centre
Drawing : Landscape Master Plan
Scale : 1:1000 Date : 5.2.19
Drwg. No. : KCCCA/LMP/001b
All measurements to be checked on site. All areas refer to Bill of Quantities.