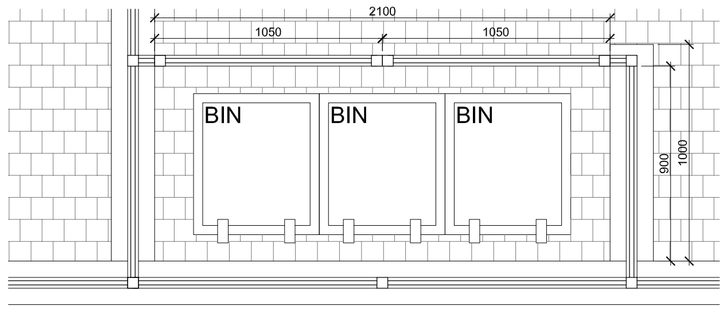

BIN SCREENING - plan

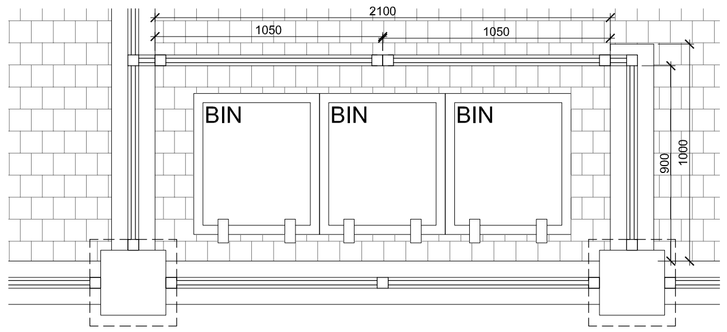

BIN SCREENING - plan

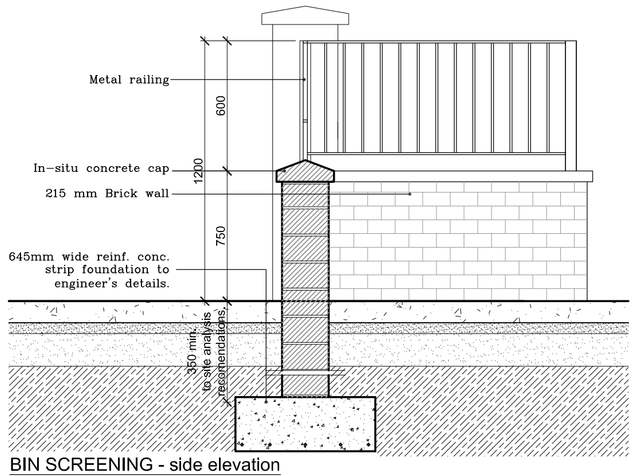

BIN SCREENING - side elevation

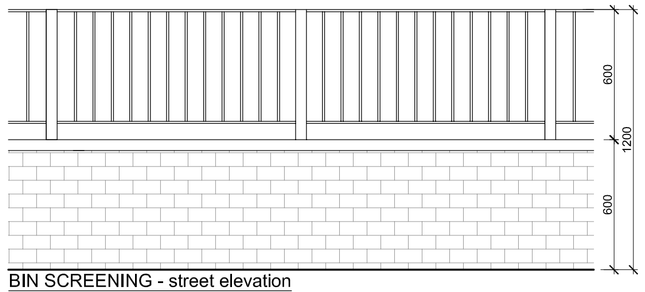

BIN SCREENING - street elevation

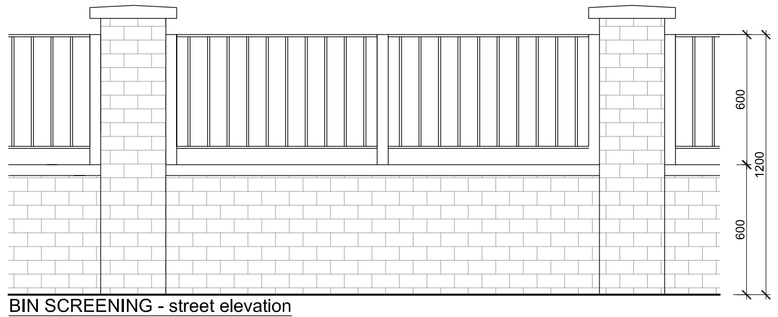

BIN SCREENING - street elevation

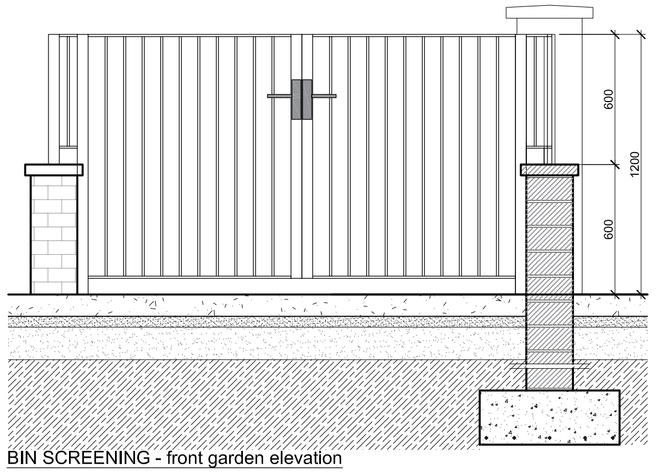

BIN SCREENING - front garden elevation

1 BIN SCREENING DETAILS
SCALE: 1=20

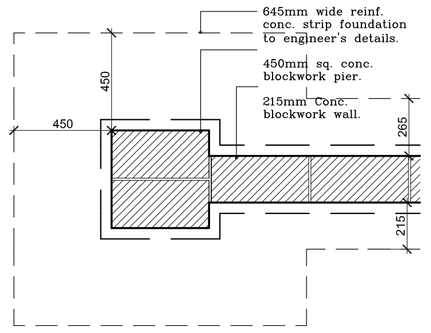

WALL TYPE A. PLAN OF THE PIERS

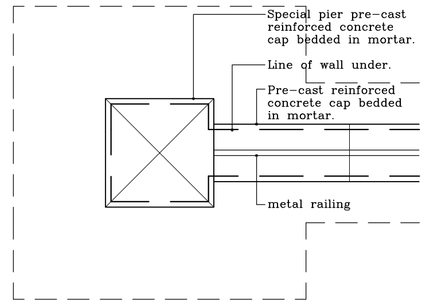

WALL TYPE A. PLAN OF THE PIERS
SCALE: 1=20

2 PIER DETAILS
SCALE: 1=20

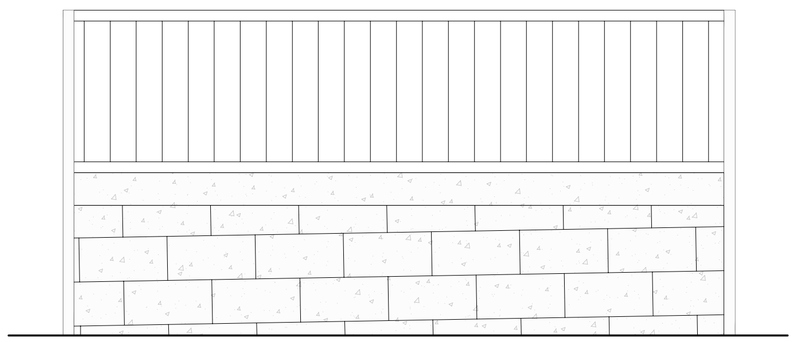

WALL TYPE A - 1.5m - typical elevation

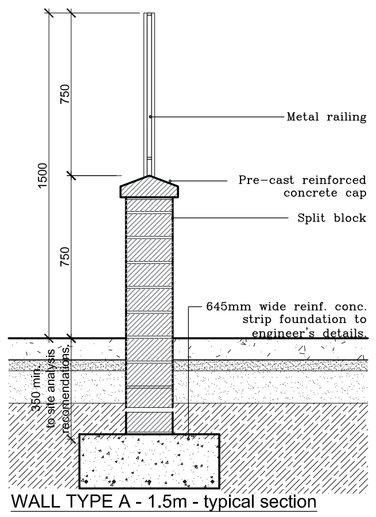

WALL TYPE A - 1.5m - typical section

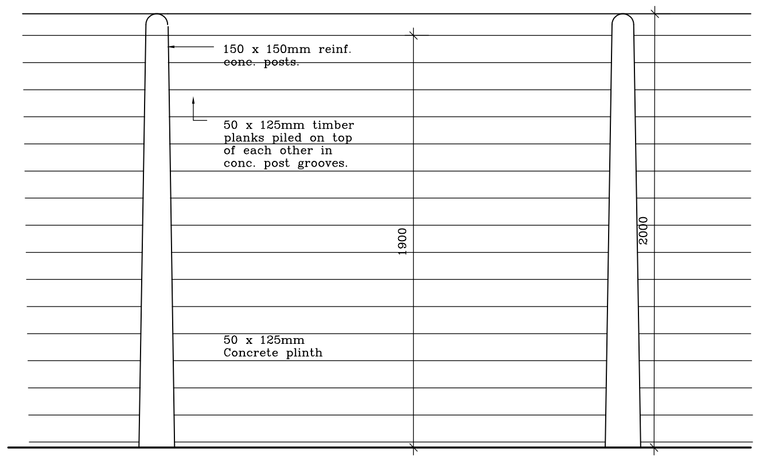

WALL TYPE B - 2.0m - typical elevation

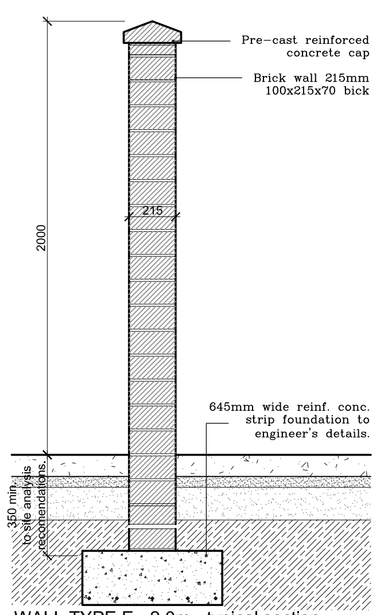

WALL TYPE E - 2.0m - typical section

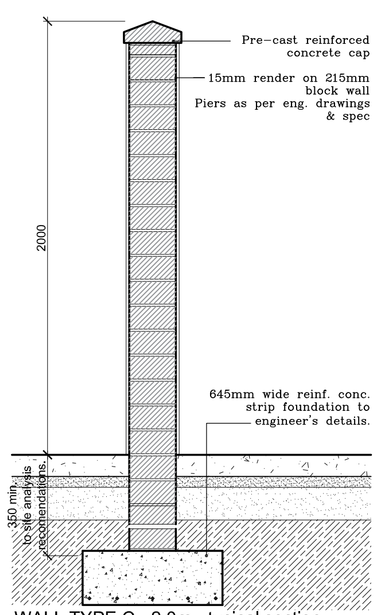

WALL TYPE C - 2.0m - typical section

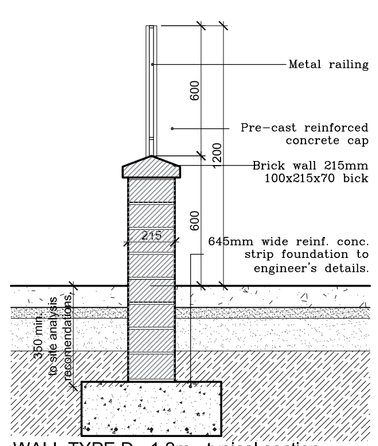

WALL TYPE D - 1.2m - typical section

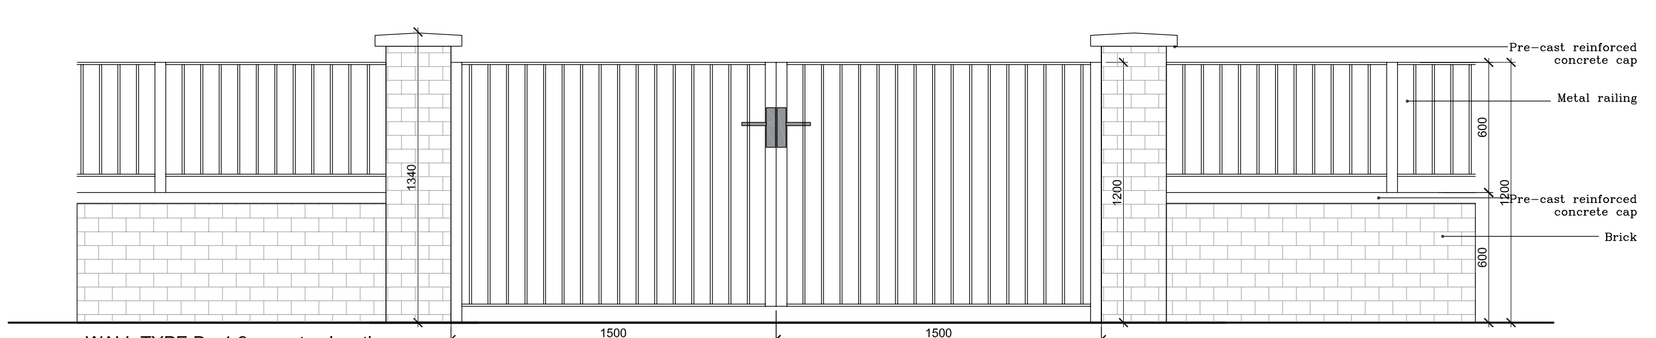

WALL TYPE D - 1.2m - gate elevation

3 BOUNDARY WALLS DETAILS
SCALE: 1=20

GENERAL NOTES

THIS DRAWING HAS BEEN PREPARED FOR THE FOLLOWING PURPOSES ONLY:

PART 8

IT SHOULD NOT BE USED, NOR INFORMATION CONTAINED THEREIN BE RELIED UPON, FOR ANY OTHER PURPOSE WHATSOEVER.

ALL DRAWINGS TO BE READ IN CONJUNCTION WITH ALL OTHER CONSULTANTS DRAWINGS ARCHITECTS TO BE INFORMED IMMEDIATELY OF ANY DISCREPANCIES BEFORE WORK PROCEEDS

DIMENSIONS

FIGURED DIMENSIONS ONLY TO BE TAKEN FROM THIS DRAWING.

ALL DIMENSIONS TO BE CHECKED ON SITE.

ARCHITECTS TO BE INFORMED IMMEDIATELY OF ANY DISCREPANCIES BEFORE WORK PROCEEDS.

© COPYRIGHT

THIS DRAWING AND ANY DESIGN HEREON IS COPYRIGHT OF DEATON LYSAGHT ARCHITECTS AND MUST NOT BE REPRODUCED IN WHOLE OR IN PART WITHOUT THEIR EXPRESS WRITTEN CONSENT.

SPECIFICATIONS

REVISIONS:

NO:	REVISION:	DATE:

DRAWING TITLE:
PROPOSED BIN STORE AND BOUNDARY WALLS DETAILS

PROJECT:
PROPOSED HOUSING AT MOUNTAIN VIEW, ATHGARVAN, CO. KILDARE

CLIENT:
KILDARE COUNTY COUNCIL

SCALE:	DATE:		REV:
1:20	Aug 2018		
DRAWING NO:	DRAWN BY:	CHECKED BY:	PAGE:
1646-PP-0400	MW/FO	ML	A1

DEATON LYSAGHT ARCHITECTS
44 SOUTH RICHMOND ST.
DUBLIN 2, IRELAND.
TEL: +353 1 4754960
FAX. +353 1 4754961
E-MAIL: mail@dlarch.ie
Deaton Lysaght Architects