A1

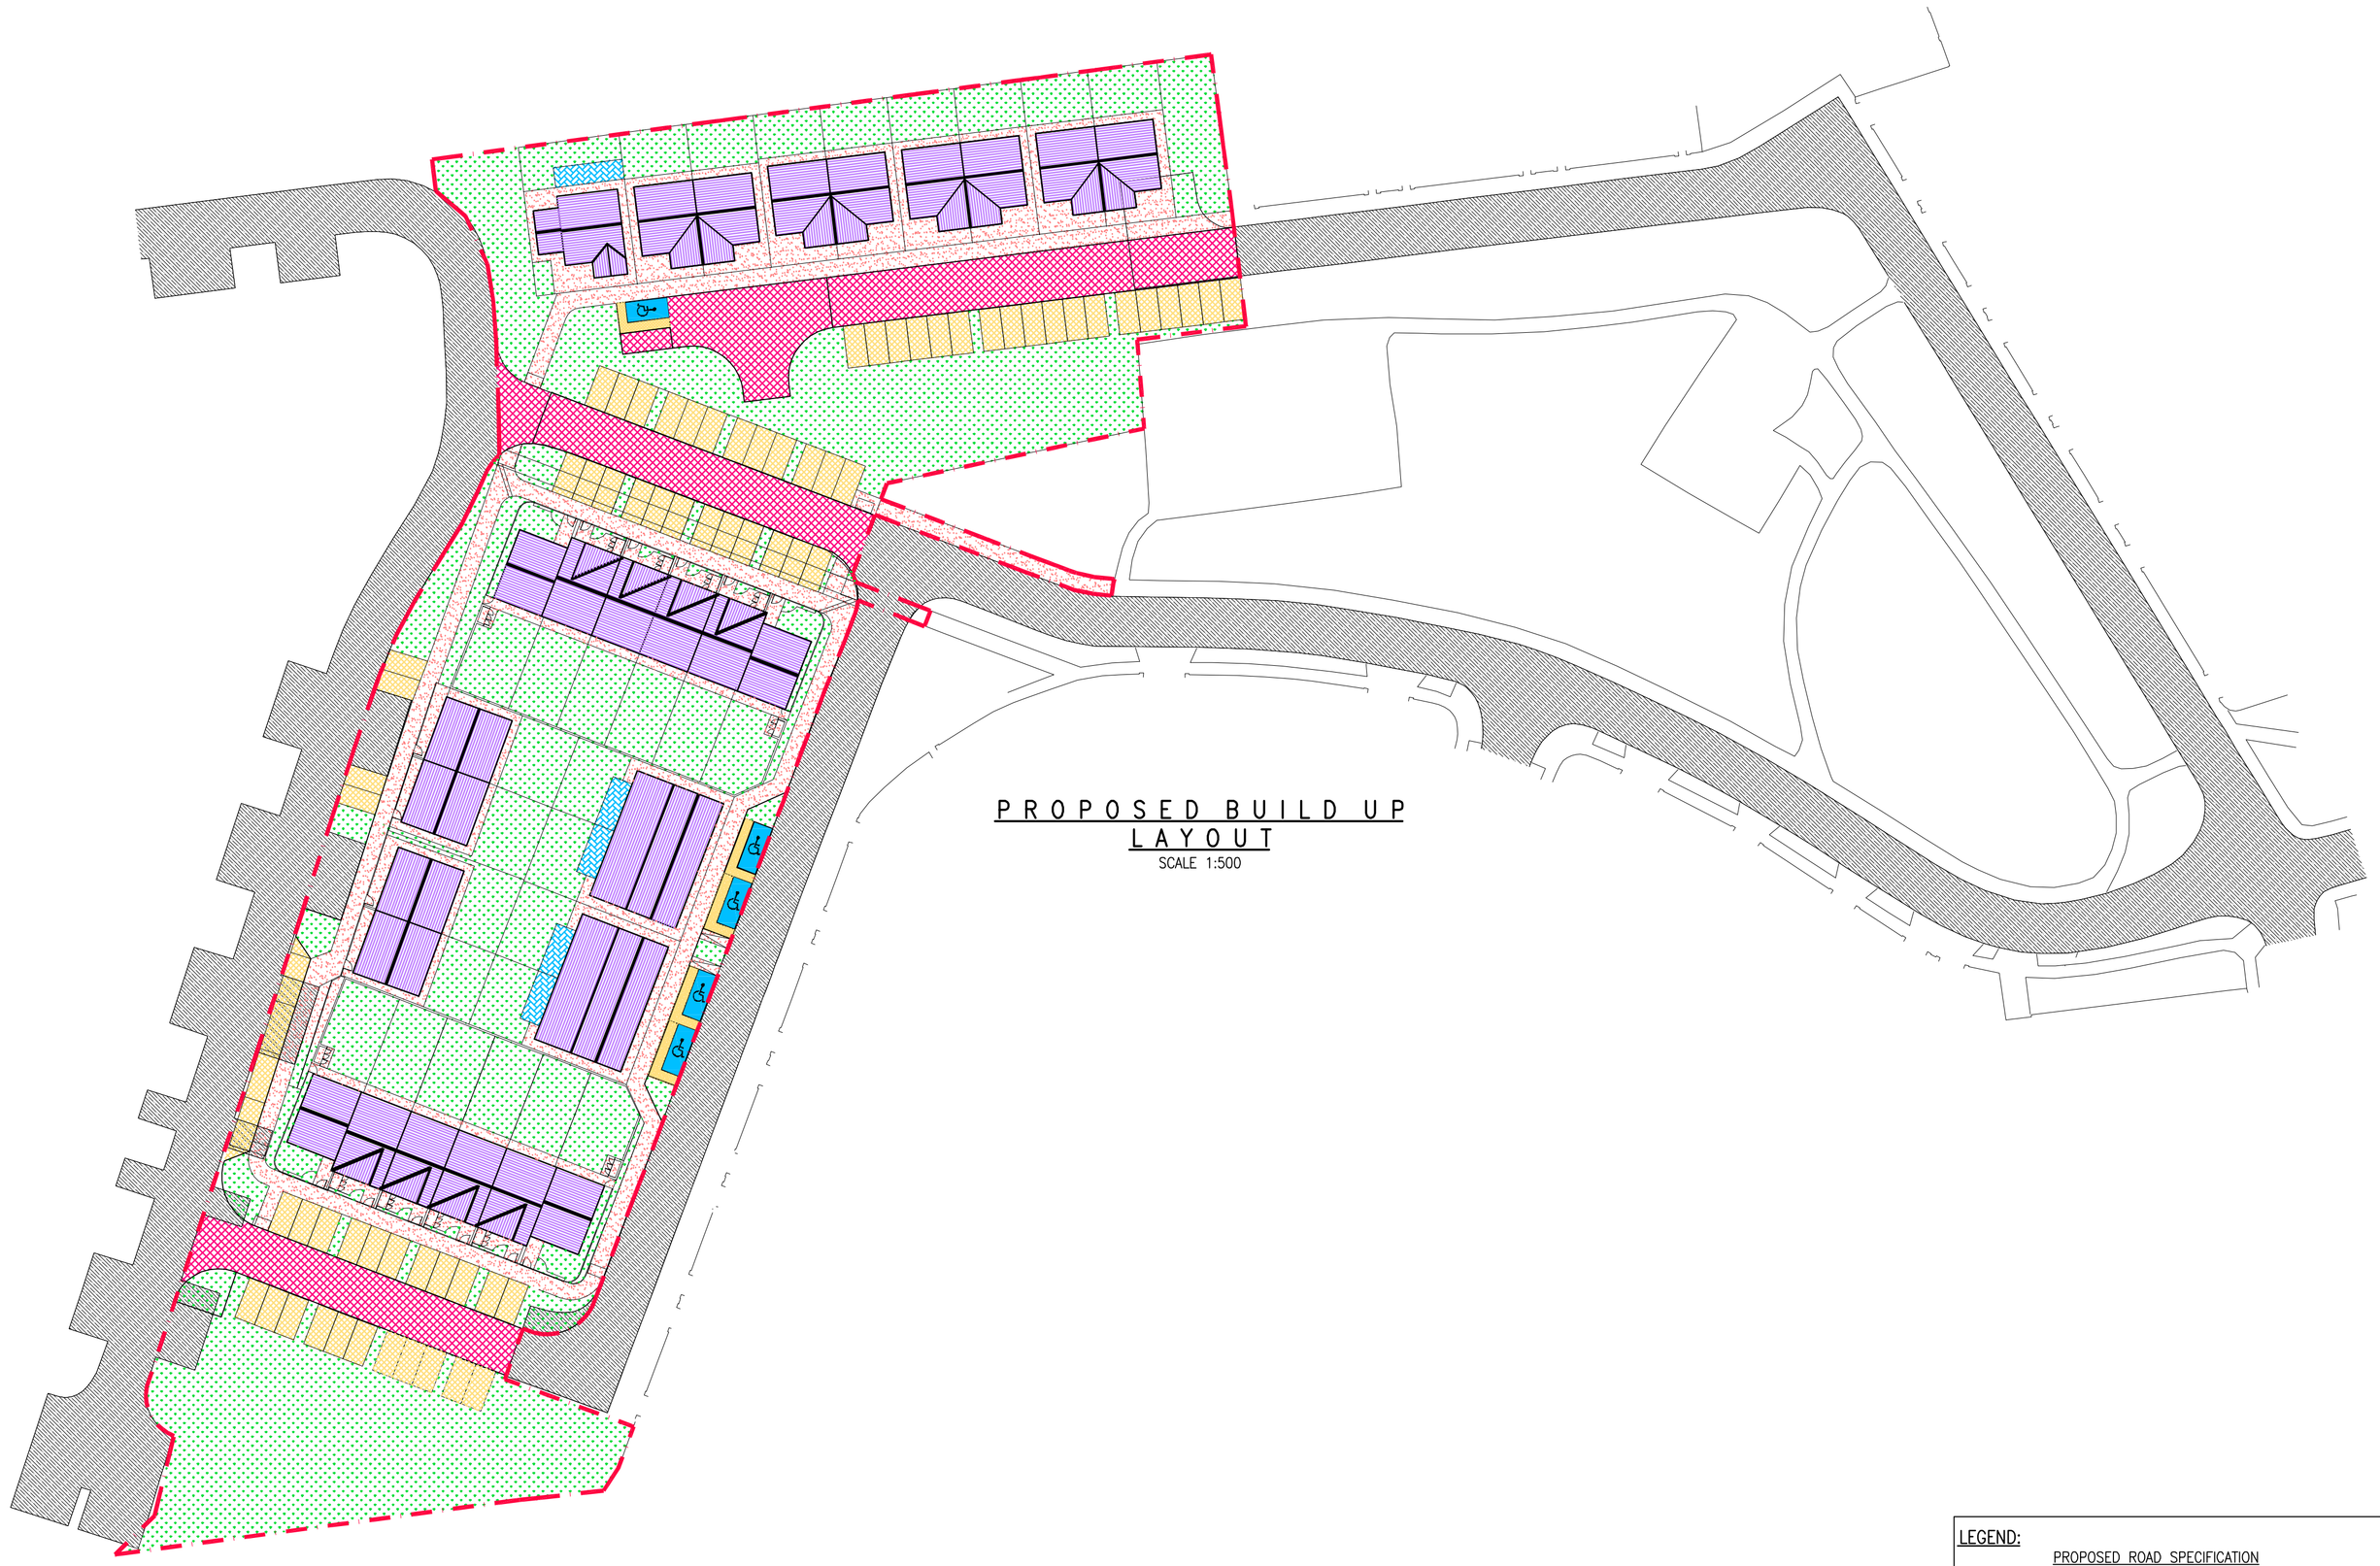

PROPOSED BUILD UP LAYOUT
SCALE 1:500

NOTES:

GENERAL NOTES:

1. THIS DRAWING TO BE READ IN CONJUNCTION WITH ALL RELEVANT ARCHITECTS, SERVICE ENGINEERS DRAWINGS & SPECIFICATIONS.
2. ALL LEVELS ARE STRUCTURAL UNLESS NOTED OTHERWISE.
3. ALL WORKS TO BE CARRIED OUT IN ACCORDANCE WITH THE RELEVANT BUILDING REGULATIONS.
4. DO NOT SCALE – WORK TO FIGURE DIMENSIONS ONLY.

QUALITY
ISO 9001:2000
NSAI Certified

ENGINEERS IRELAND
cpd ACCREDITED COMPANY

Referenced drawings

Dwg No.	Dwg Title

Issue register

Rev.	Date	Description	Dwn.	Chkd.	Appvd.
P1	24.11.17	PROGRESS ISSUE	CZ	PF	NP
P2	04.11.17	PROGRESS ISSUE	CZ	PF	NP
PL1	12.01.18	PART 8 ISSUE	PF	PF	NP

LEGEND:

PROPOSED ROAD SPECIFICATION
60mm OF PMSMA TO CLAUSE 942 ON
80mm OF ACBC TO CLAUSE 906 ON
150mm SUB-BASE LAYER COMPACTED HARDCORE TO CLAUSE 808 ON
350mm MINIMUM CLAUSE 808 CAPPING LAYER ON
TENSAR GEOGRID TRIAX 170 OR EQUIVALENT APPROVED PLUS ADDITIONAL CAPPING TO MAKE UP LEVELS AS REQUIRED ON TERRAM.

PROPOSED CAR PARKING SPECIFICATION
30mm OF PMSMA TO CLAUSE 942 ON
50mm OF ACBC TO CLAUSE 906 ON
150mm SUB-BASE LAYER COMPACTED HARDCORE TO CLAUSE 808 ON
350mm MINIMUM CLAUSE 808 CAPPING LAYER ON
TENSAR GEOGRID TRIAX 170 OR EQUIVALENT APPROVED PLUS ADDITIONAL CAPPING TO MAKE UP LEVELS AS REQUIRED ON TERRAM.

NON TRAFFICKED FOOTPATH SPECIFICATION
100mm STAR ROLLED FINISHED INSITU CONCRETE RC 30/37 5% AIR ENTRAINED, FOOTPATHS & JOINTS TO BE IN ACCORDANCE WITH CL 2.19 & 2.25 OF THE SITE DEVELOPMENTS WORKS MANUAL ON
150mm SUB-BASE LAYER COMPACTED HARDCORE TO CLAUSE 808 ON
200mm MINIMUM CLAUSE 6F2 CAPPING LAYER ON
CAPPING TO MAKE UP LEVELS AS REQUIRED ON TERRAM.

GRASSED AREA SPECIFICATION
PROPOSED GRASSED AREAS TO LANDSCAPE ARCHITECTS DETAILS.

PAVIOUR SPECIFICATION
PAVOURS TO ARCHITECTS SPECIFICATION ON
50mm COMPACTED SAND/CEMENT MIX ON
150mm SUB-BASE LAYER COMPACTED HARDCORE TO CLAUSE 808 ON
SECUGRID 40/40 GEOGRID OR EQUIVALENT APPROVED ON
200mm Min. CAPPING LAYER OF CLAUSE 6F2 ON
SECUGRID 40/40 GEOGRID OR EQUIVALENT APPROVED PLUS ADDITIONAL CAPPING TO MAKE UP LEVELS AS REQUIRED.

Client:
KILDARE COUNTY COUNCIL

Job Description:
SOCIAL HOUSING UNITS
CASTLEFIN, SALLINS, Co. KILDARE

Status:
PART 8 ISSUE

Drawing Title:
PROPOSED BUILD UP LAYOUT

Project No:	Drawing Ref:	Rev:
16KK042	C–003	PL1

Date:	Scale:
10.10.17	A1 – 1:500 / A3 – 1:1000

Drawn By:	Checked By:	Approved By:
C.ZUCCO	P.FUNCHEON	N.PATTERSON

Hayes Higgins Partnership
Gas House Lane, Kilkenny.
Gas House Lane, Kilkenny (056) 7764710 (056) 7723223 info@hayeshigginskk.com
58 Fitzwilliam Square, Dublin 2. (01) 6612331 (01) 6625804 admin@hayeshiggins.ie

CADFILE: 16KK042-C-003 Proposed Build Up Layout1.dwg

© HAYES HIGGINS PARTNERSHIP