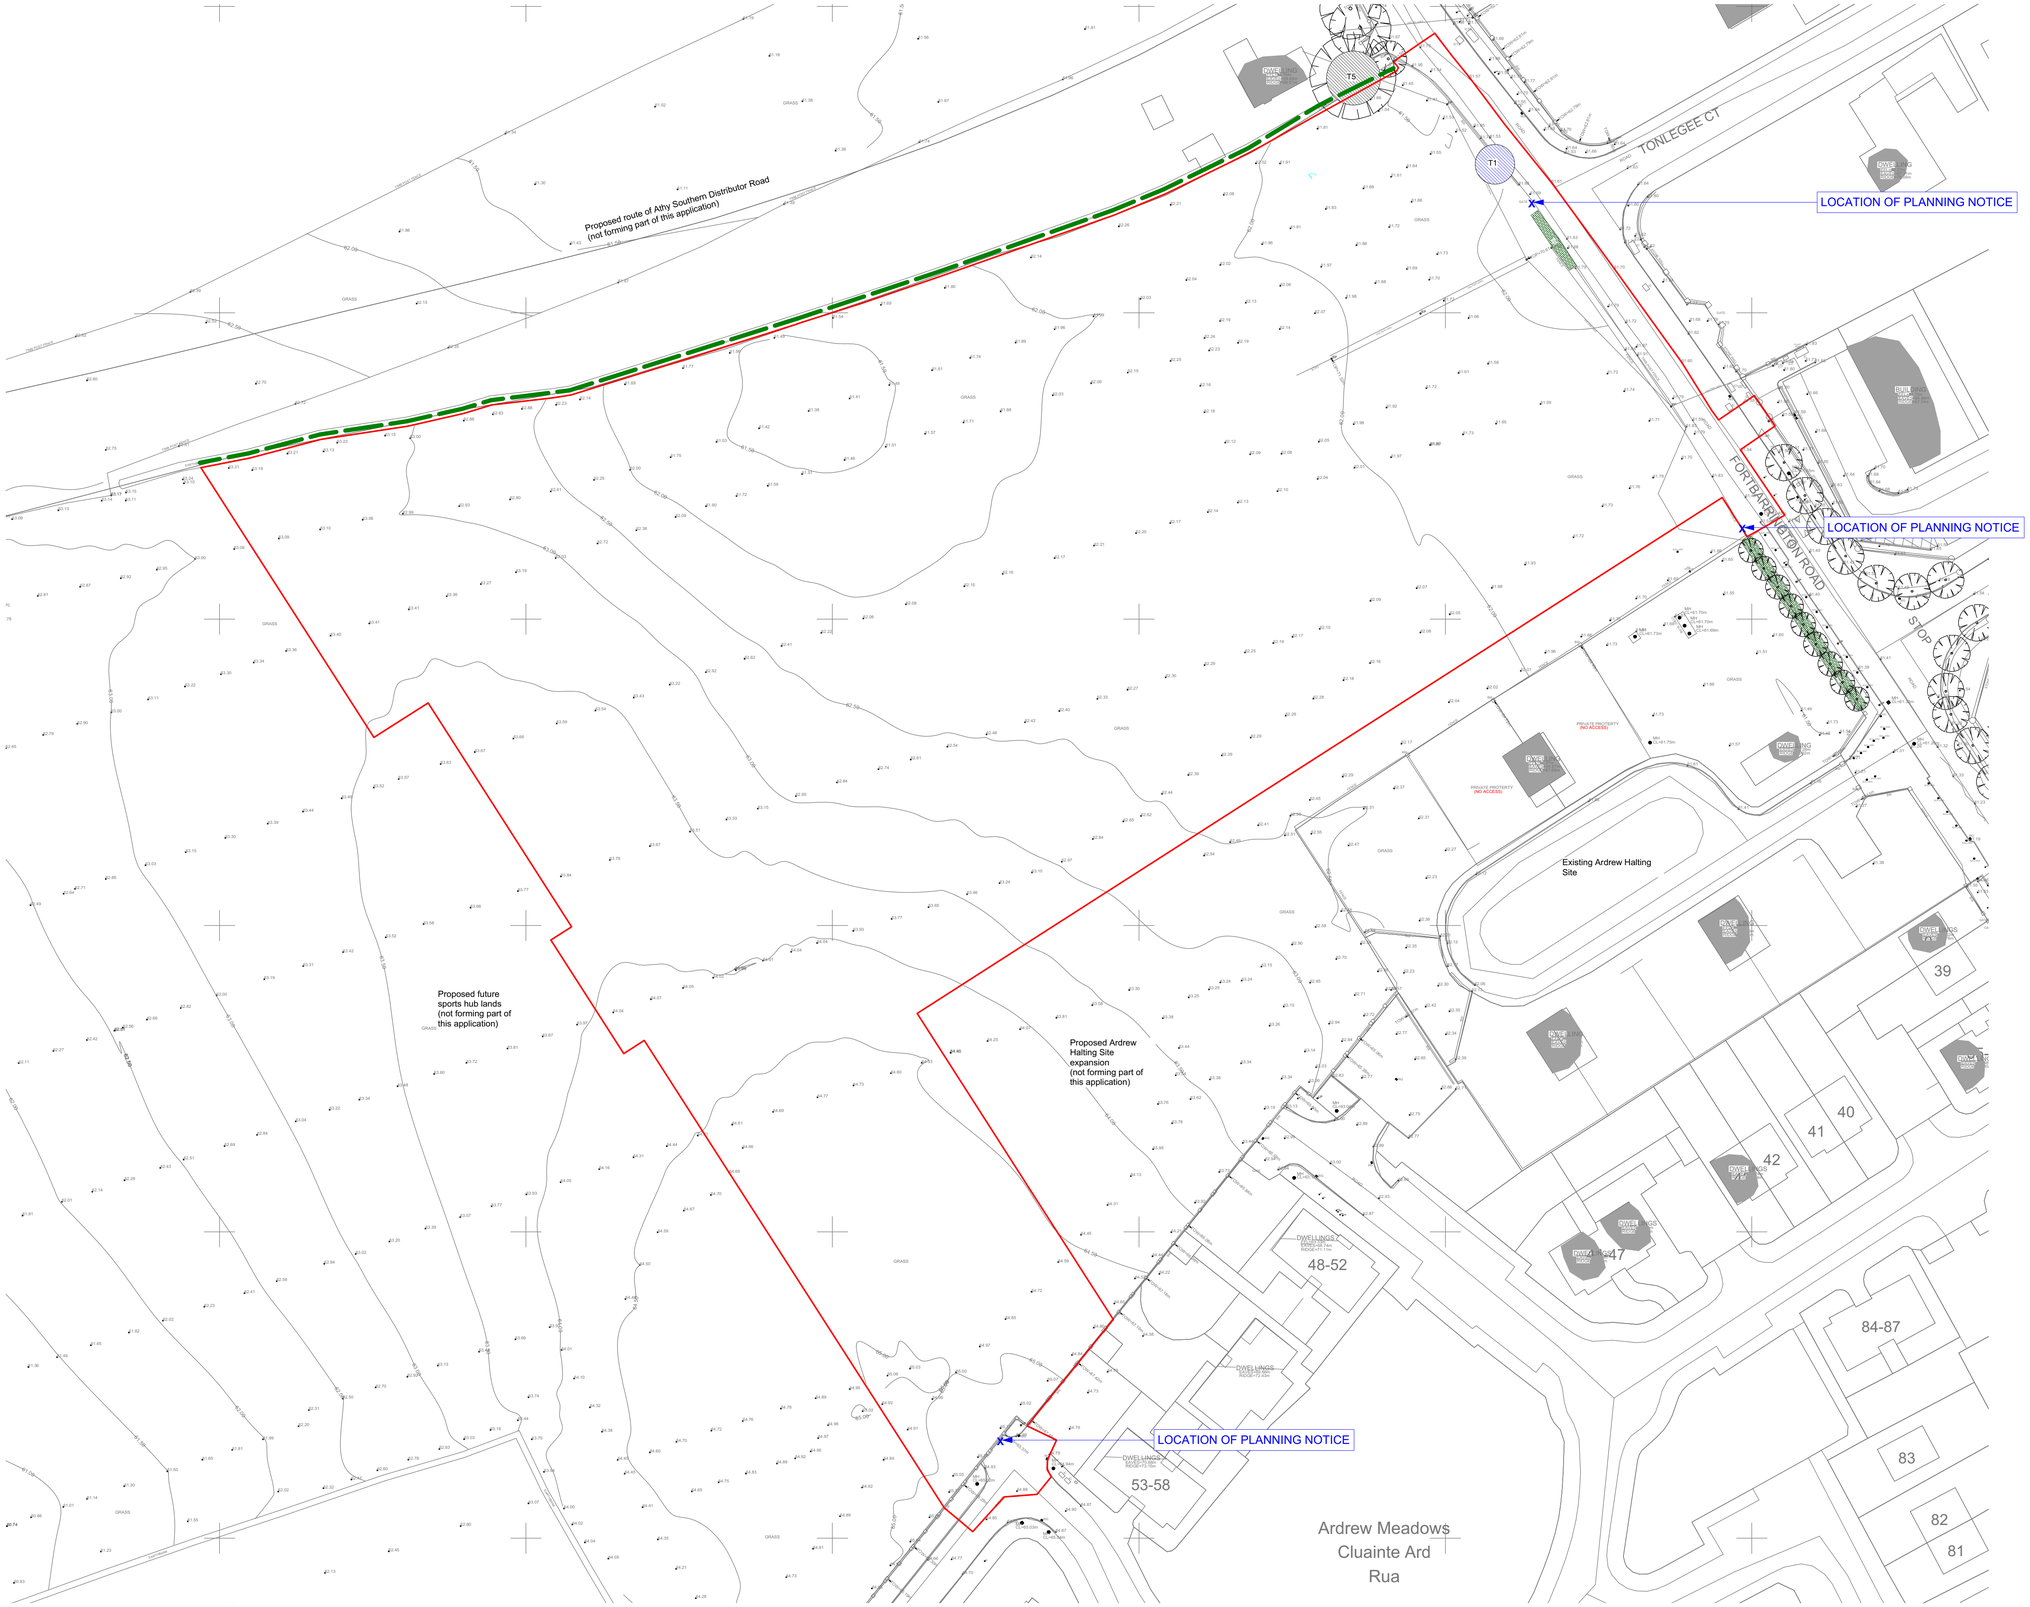

Part 8 Planning Application extents
(2.43 Ha.)

Site at Fortbarrington Road,
Athy, Co. Kildare
OS Reference Index:

Map Series | Map Sheets

1:1000 | 4004-25

1:2500 | 4004-D

1:2500 | 4063-B

Legend - Existing Site plan

T1 — Tree to be removed

T5* — Tree to be retained

Location of hedgerow to be retained

N

For further information on planning, screening and social infrastructure, please refer to planning documentation prepared by McCabe Durney Barnes Associates.

For further information of landscaping, please refer to the landscape plan prepared by Mitchell + Associates.

For further information on road engineering and drainage, please refer to engineering documentation, prepared by RPS Consulting.

For further information on mechanical and electrical engineering, including CCTV, please refer to M+E documentation, prepared by Semple and McKillop.

For further information on ecological impact assessment, please refer to ecological documentation, prepared by NMEcology.

For further information on architectural design and details, please refer to the architectural design statement, prepared by SHA: SHB3-ATY-AR-COA-RP-001

REV	NOTES	DATE
01	Revision numbering changed. Revised and issued for client review.	24/08/21
02	Issued to NDFA	14/09/21
03	Annotations updated	18/11/21

SEÁN HARRINGTON ARCHITECTS
3rd Floor
121/122 Capel Street
Dublin 1, Ireland
t 01 8733 422
e info@sha.ie

PROJECT:
Social Housing Bundle 3 - Residential Development at Fortbarrington Road, Athy

CLIENT:
Kildare County Council

DRAWING TITLE:
Existing Site Plan

PROJECT STAGE:	SCALE:	DATE:	Project - Orig - Vol - Level - Type - Role - No.	REV NO:
Stage 02B	1/500	MAR'21	SHB3-ATY-AR-COA-DR-0010	03
SUITABILITY CODE: S2	DRAWN BY: SM	CHECKED BY: SM		