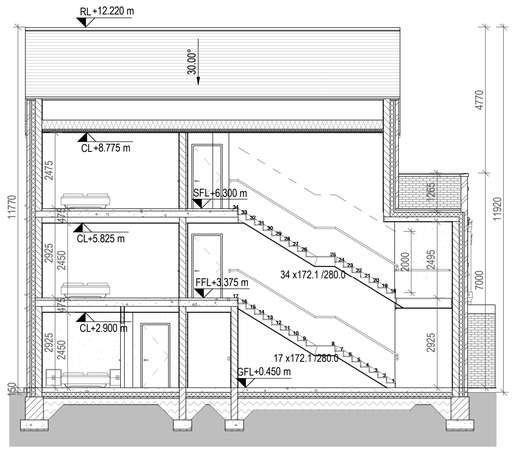

1 Section A-A
1 : 100

3 3D View

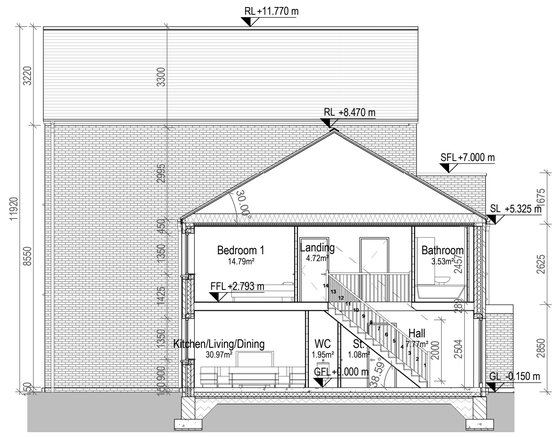

2 Section B-B
1 : 100

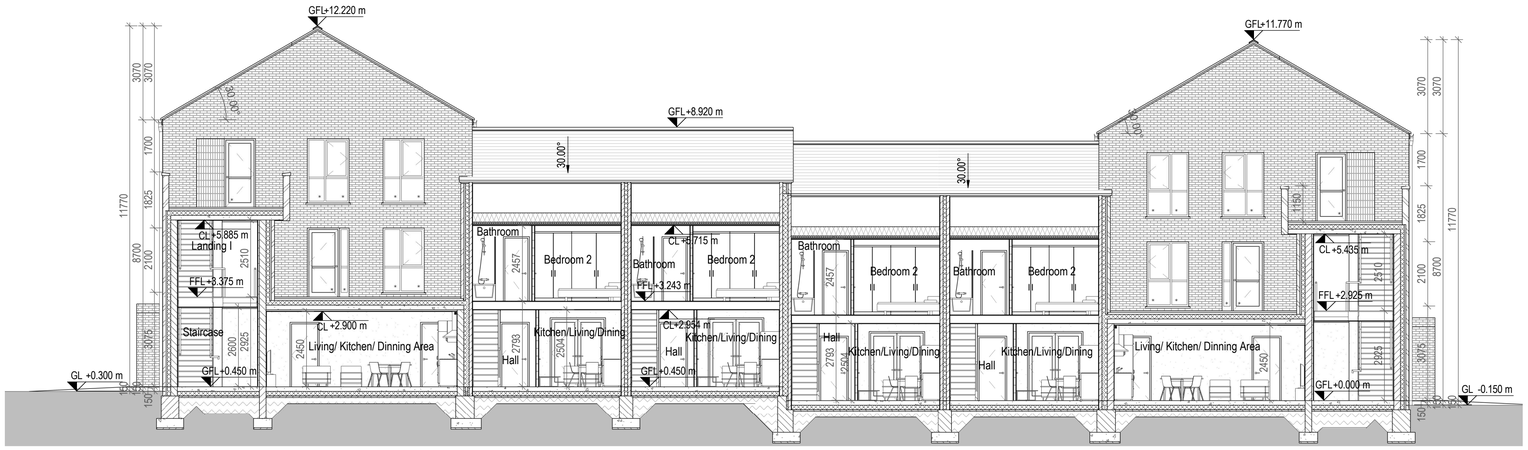

4 Section C-C
1 : 100

Rev.	By	Date	Description

van Dijk Architects

Mill House, Mill Street , Dundalk, Co. Louth
+353 (0) 42 935 4466
info@vandijkarchitects.com
www.@vandijkarchitects.com

Drawing Title: Block 2 (Apt.X AAAA Apt.X) Sections & 3D View

Scale: 1 : 100	Drawing No.: 2104-PA-BL2-300	Job	Ambassador Site Housing, Kill
Revision	Sheet Size: A1	Last Published No.: 2104-PA-BL2-100-300	Client: Kildare Co. Co.
Revised by: MS	Drawing By: AP	Date	August 2021

All works to be carried out using proper materials which are fit for the use they are intended and for the condition in which they are to be used. All materials used in connection with the works to comply with the construction products regulation (eu) no. 305/2011 and the harmonised technical specification/standards that fall within the remit of the cpr no. 305/2011

Figured dimensions must be used in preference to scaled dimensions. Any dimensional discrepancies must be reported to the Architect immediately. This drawing remains the copyright of van Dijk Architects. It must not be used for any purpose building or otherwise without the express permission of this practice. Do not copy or redistribute these drawings or any additional information without the expressed approval of van Dijk Architects