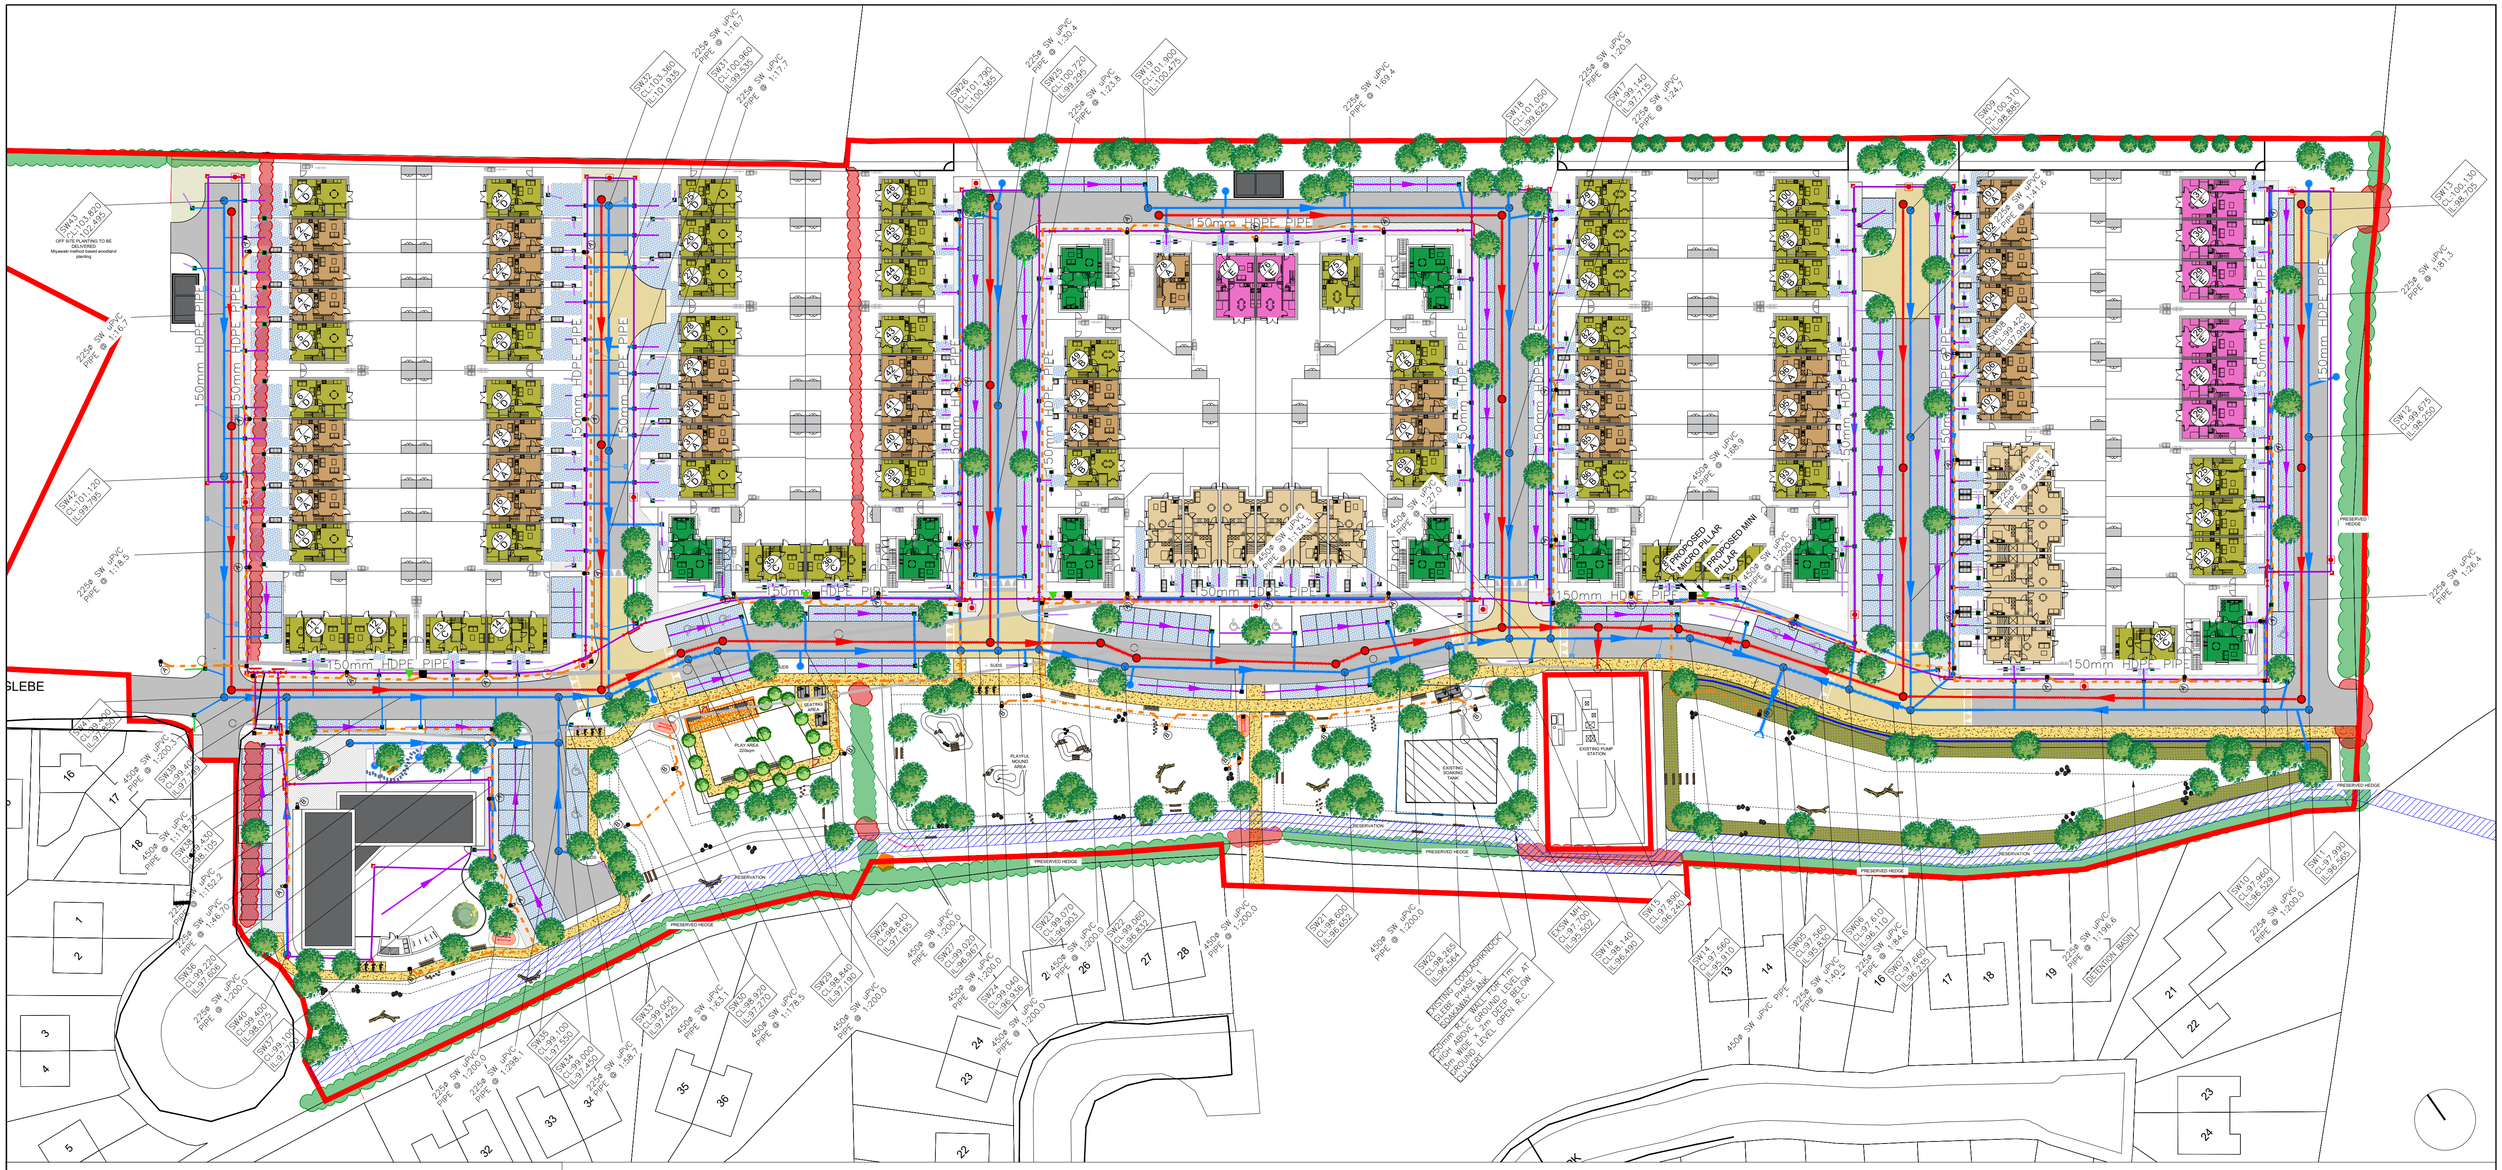

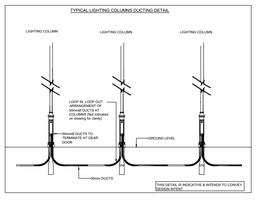

Refer to engineers' planning pack for additional information

NOTES:
All dimensions are in millimeters unless otherwise stated and shall be checked and confirmed by the contractor on site. Any discrepancies shall be immediately reported to the landscape architects. Work to figured dimensions only - Do not scale from drawing. Do Not Scale. Use Figured Dimensions Only. Not for Construction Purposes unless Specifically Marked. © This Drawing is Copyright of Mitchell + Associates.

www.mitchell.ie info@mitchell.ie +353 1 454 5066

REV	DESCRIPTION	DATE
01	Issue for planning	17/05/2024

REV	DESCRIPTION	DATE

Mitchell + Associates

PROJECT TITLE:
Social Housing Bundle
4 & 5
CLIENT:
NDFA

DRAWING NAME:
Coolagnknock Glebe
Coordinated services plan

DRAWING NUMBER:
104

JOB NUMBER:
LSOC003

STATUS:
PLANNING

DRAWN:
CF
CHECKED:
FP
SCALE:
1:500 @ A1