LEGEND

PROPOSED GROUND LINE
EXISTING GROUND LINE
ORIGINAL GROUND LINE

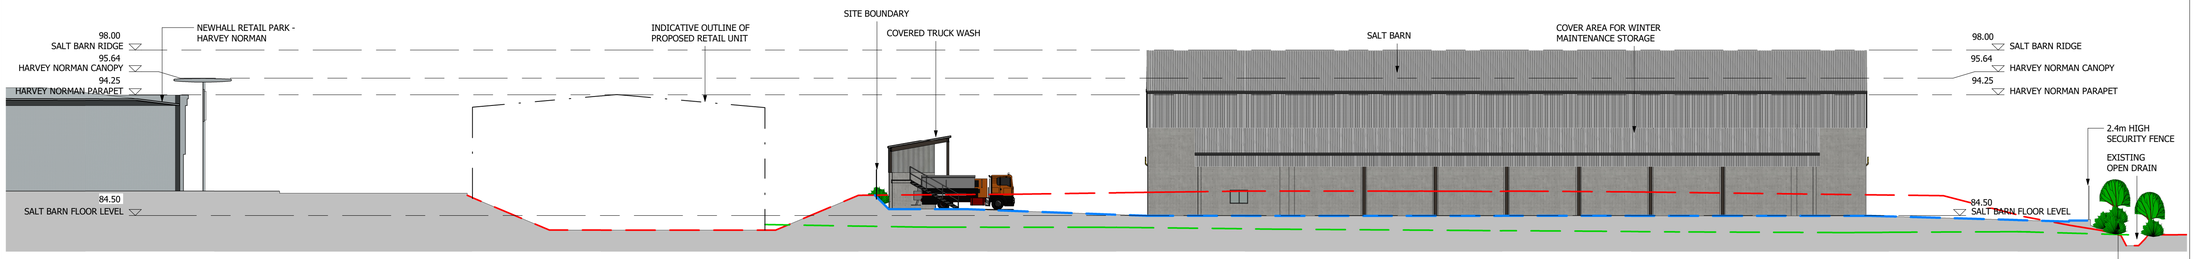

Section AA

(SCALE1 : 250)

Section BB

(SCALE1 : 250)

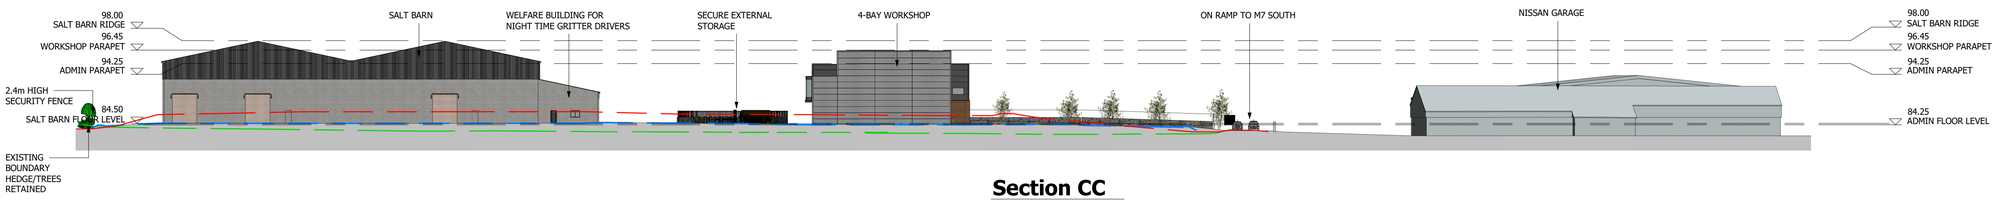

Section CC

(SCALE 1 : 500)

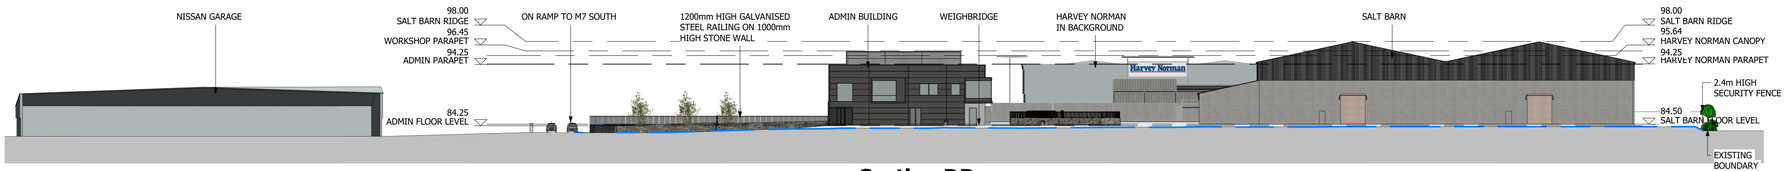

Section DD

(SCALE 1 : 500)

LEGEND

PROPOSED GROUND LINE
EXISTING GROUND LINE
ORIGINAL GROUND LINE

NOTES A1

1. DO NOT SCALE FROM DRAWING. USE FIGURED DIMENSIONS ONLY. ALL DIMENSIONS TO BE CONFIRMED ON SITE.
2. THIS DRAWING IS INTENDED FOR PLANNING PERMISSION PURPOSES ONLY
3. THIS DRAWING IS TO BE READ IN CONJUNCTION WITH ALL OTHER SUBMITTED DRAWINGS AND DOCUMENTS.
4. CE MARKING OF CONSTRUCTION PRODUCTS COVERED BY HARMONISED EUROPEAN STANDARDS (HEN) AS SET DOWN IN EU CONSTRUCTION PRODUCTS REGULATION (CPR) NO. 305/2011 IS MANDATORY.
   PRODUCT AREAS COVERED BY THE CPR ARE LISTED IN TABLE 1 OF ANNEX IV OF THE CONSTRUCTION PRODUCTS REGULATION (EU) NO. 305/2011.
   CONSTRUCTION PRODUCTS USED WHICH ARE COVERED BY HEN'S MUST:
   - BE ACCOMPANIED BY A DECLARATION OF PERFORMANCE (DOP) AND,
   - HAVE CE MARKING.
5. ABBREVIATIONS AS FOLLOWS:
   > CFW = CONTINUOUS FILLET WELD
   > CHS = CIRCULAR HOLLOW SECTION
   > CJ = CONTROL JOINT
   > CRS = CENTERS
   > DP = DEEP
   > THK = THICK
   > EJ = EXPANSION JOINT
   > KP = KILGALLEN & PARTNERS
   > LVL = LEVEL
   > OEA = OR EQUALLY APPROVED
   > RC = REINFORCED CONCRETE
   > SCJ = SAW CUT JOINT
   > SHS = SQUARE HOLLOW SECTION
   > SS = STAINLESS STEEL
   > SSL = STRUCTURAL SLAB LEVEL
   > TBA = TO BE AGREED
   > TBC = TO BE CONFIRMED
   > TOF = TOP OF FOUNDATION
   > TOS = TOP OF STEEL
   > UNO = UNLESS NOTED OTHERWISE
6. THESE DRAWINGS ARE INTENDED FOR PART 8 PURPOSES ONLY AND SHOULD NOT BE USED FOR ANY OTHER PURPOSE

ISSUE	DATE	BY	DETAILS
PL1	22/02/2019	PC	ISSUED FOR PART 8

THIS DRAWING IS COPYRIGHT OF KILGALLEN AND PARTNERS AND ISSUED UNDER LICENCE

DESIGN
CSA

STATUS
PLANNING - PART 8

CLIENT
Kildare County Council
Comhairle Contae Chill Dara

PROJECT
PROPOSED MACHINERY YARD AND REGIONAL SALT BARN, JIGGINSTOWN, NEWHALL, NAAS

TITLE
CONTEXTUAL SECTIONS/ELEVATIONS

KILGALLEN & PARTNERS
CONSULTING ENGINEERS
KYLEKIPROE, WELL ROAD, PORTLAOISE
Tel: +353 57 86 62860, Fax: +353 57 86 62861
E-mail: Info@kilgallen.ie, Web: www.kilgallen.ie
3 DANVILLE BUSINESS PARK, KILKENNY
Tel: +353 56 770 1090, Fax: +353 56 770 5077
E-mail: Info@kilgallen.ie, Web: www.kilgallen.ie

DRN:	SCALE:	DRAWING NO.:	ISSUE:
PC	As indicated	17032 - 103	PL1
CHKD: NOC	DATE: 22/02/2019		