


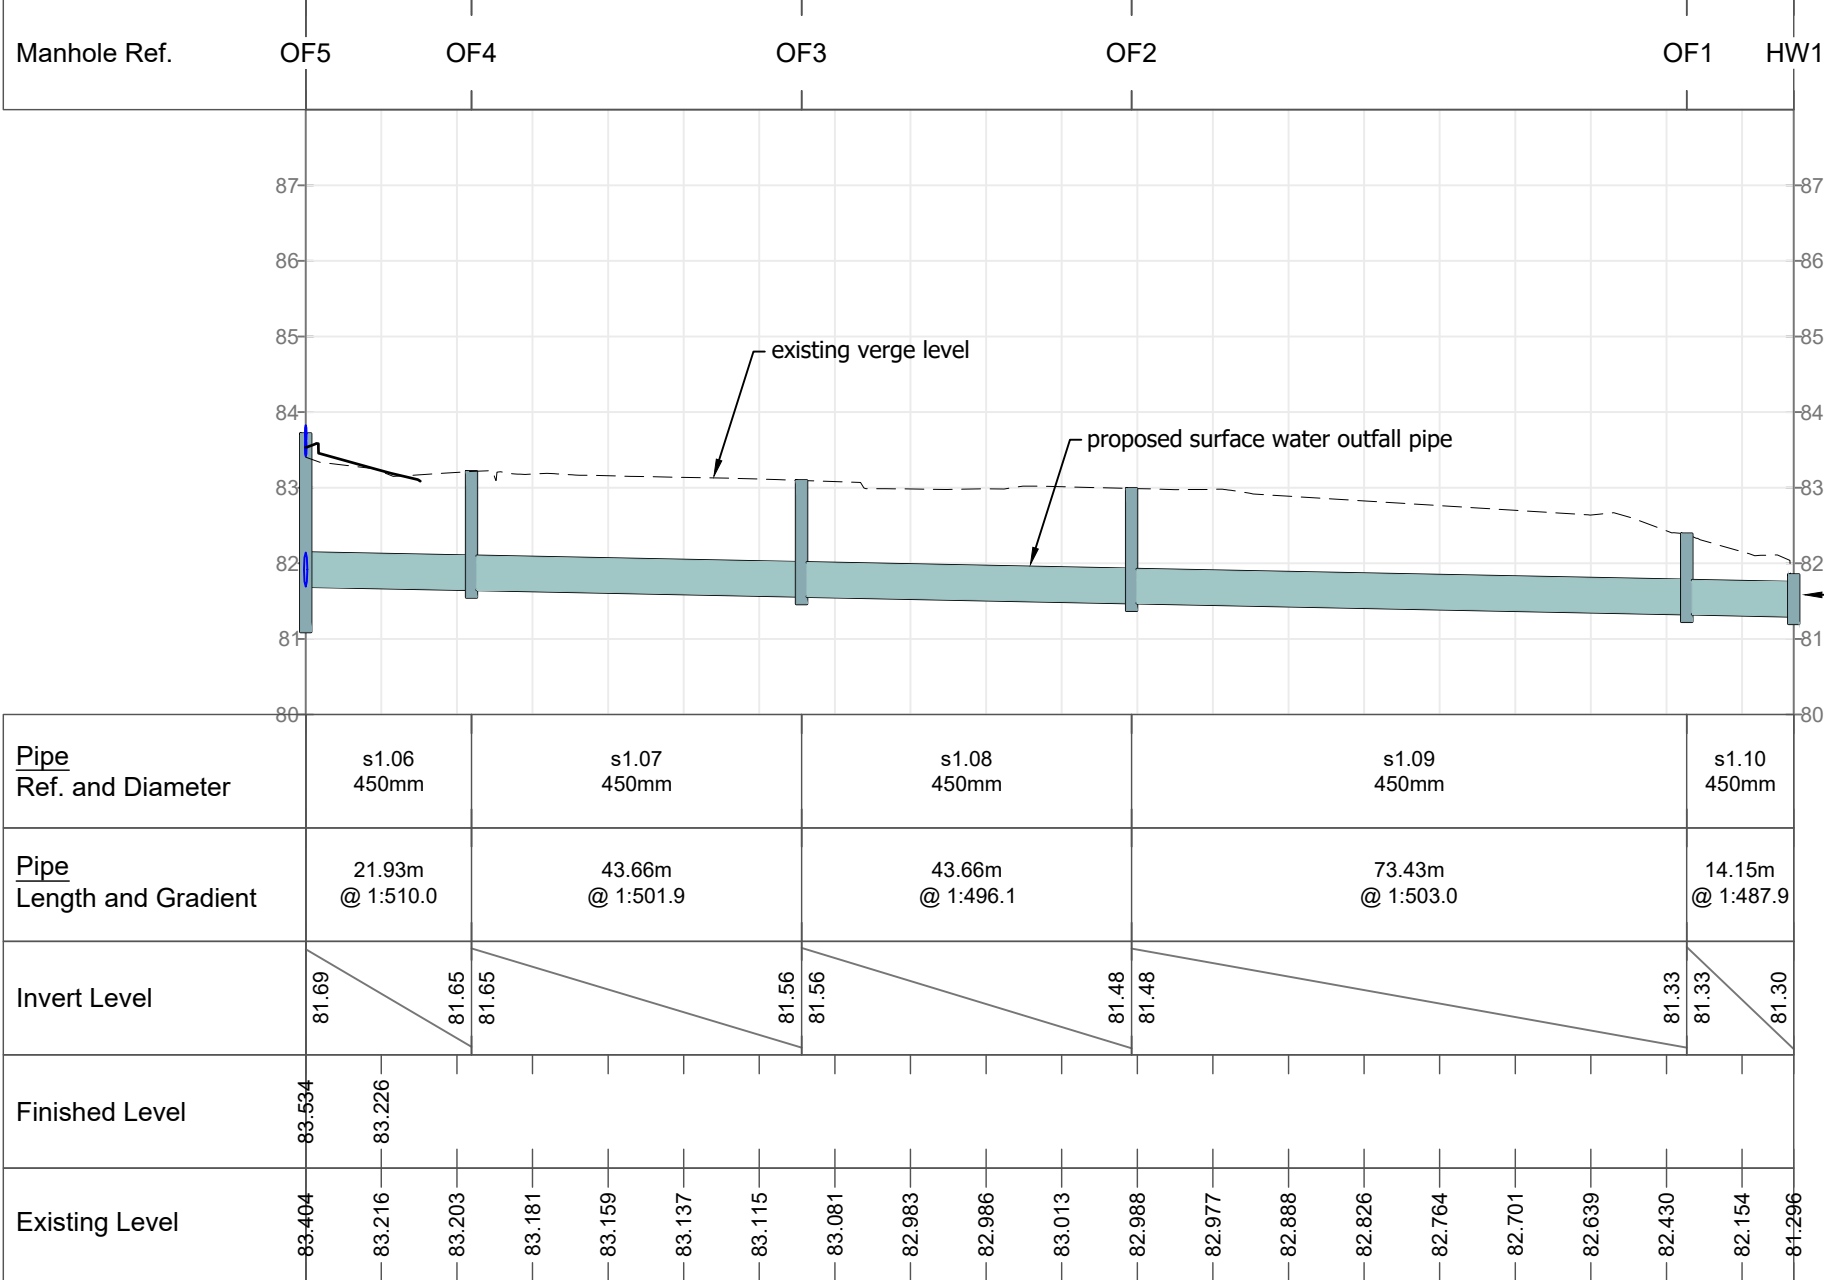


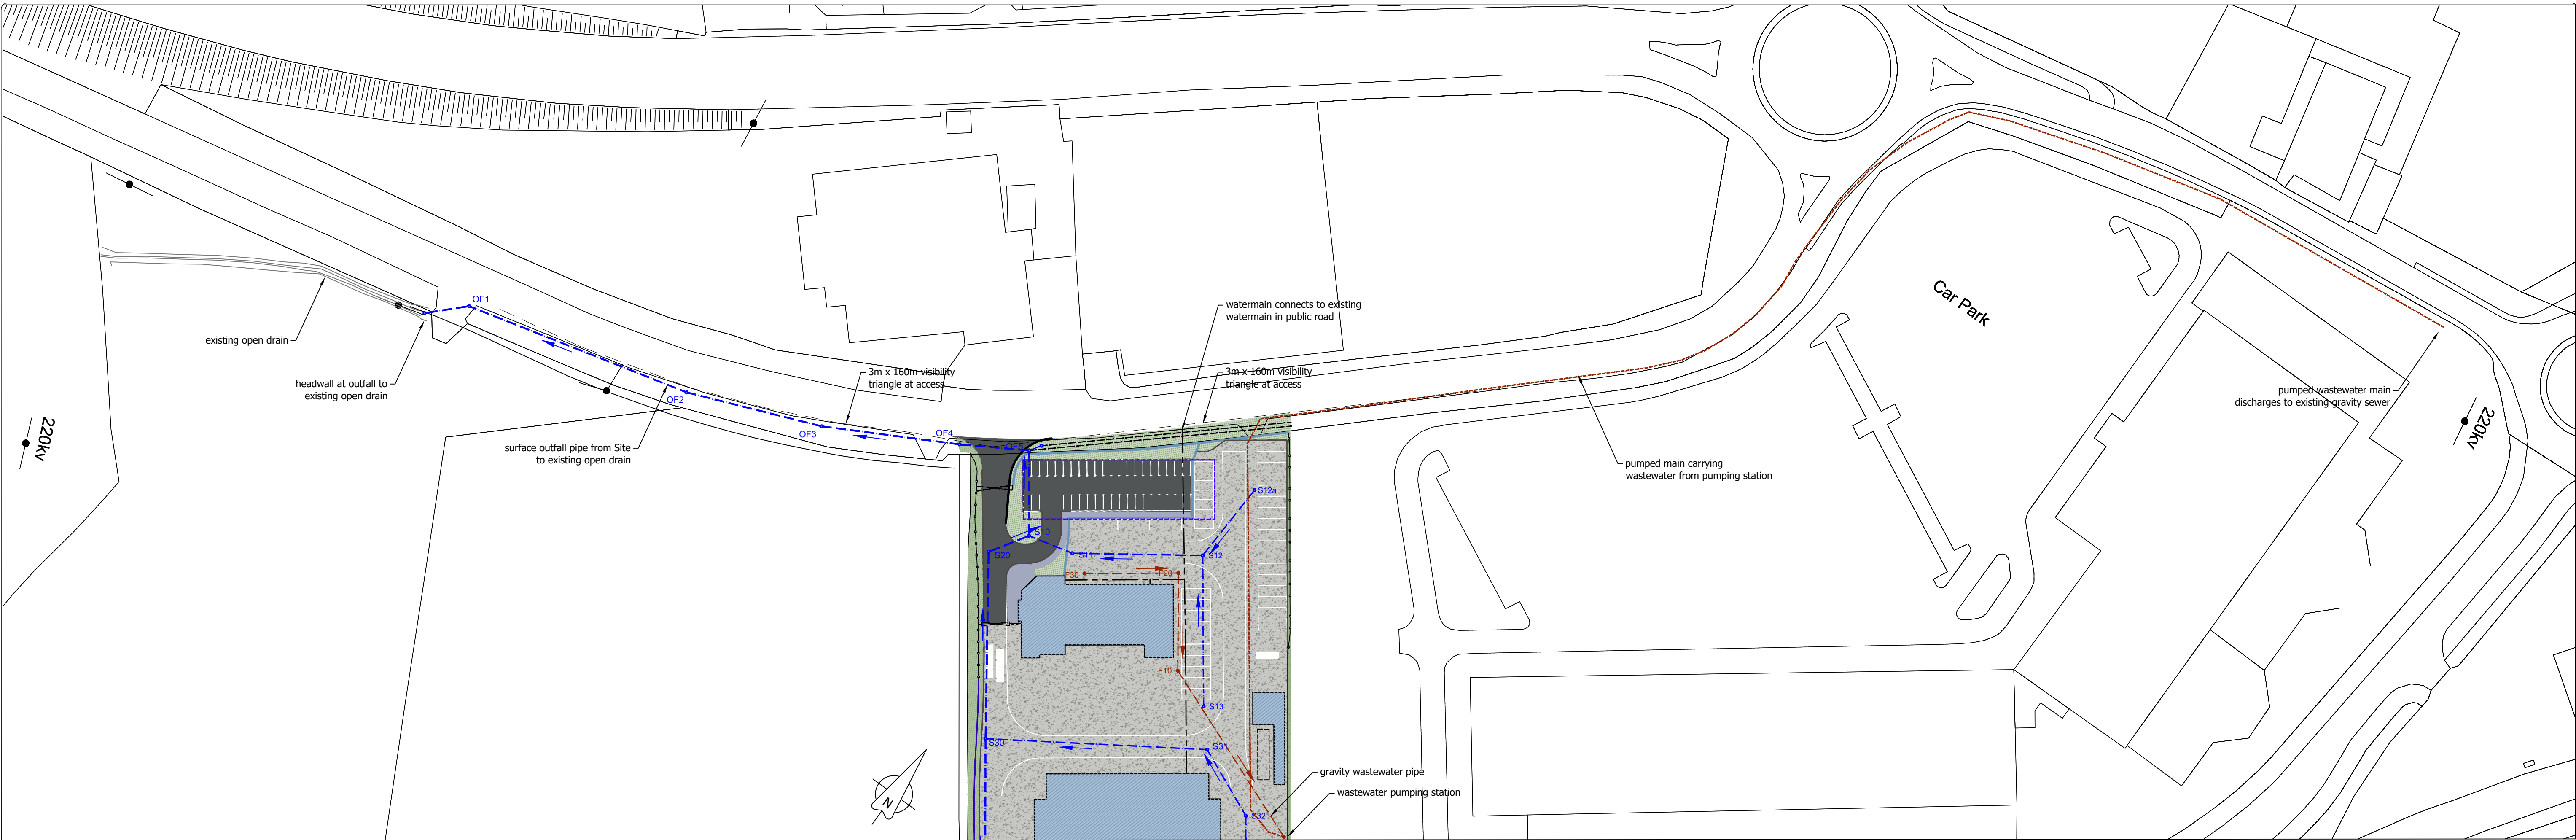

SURFACE WATER OUTFALL

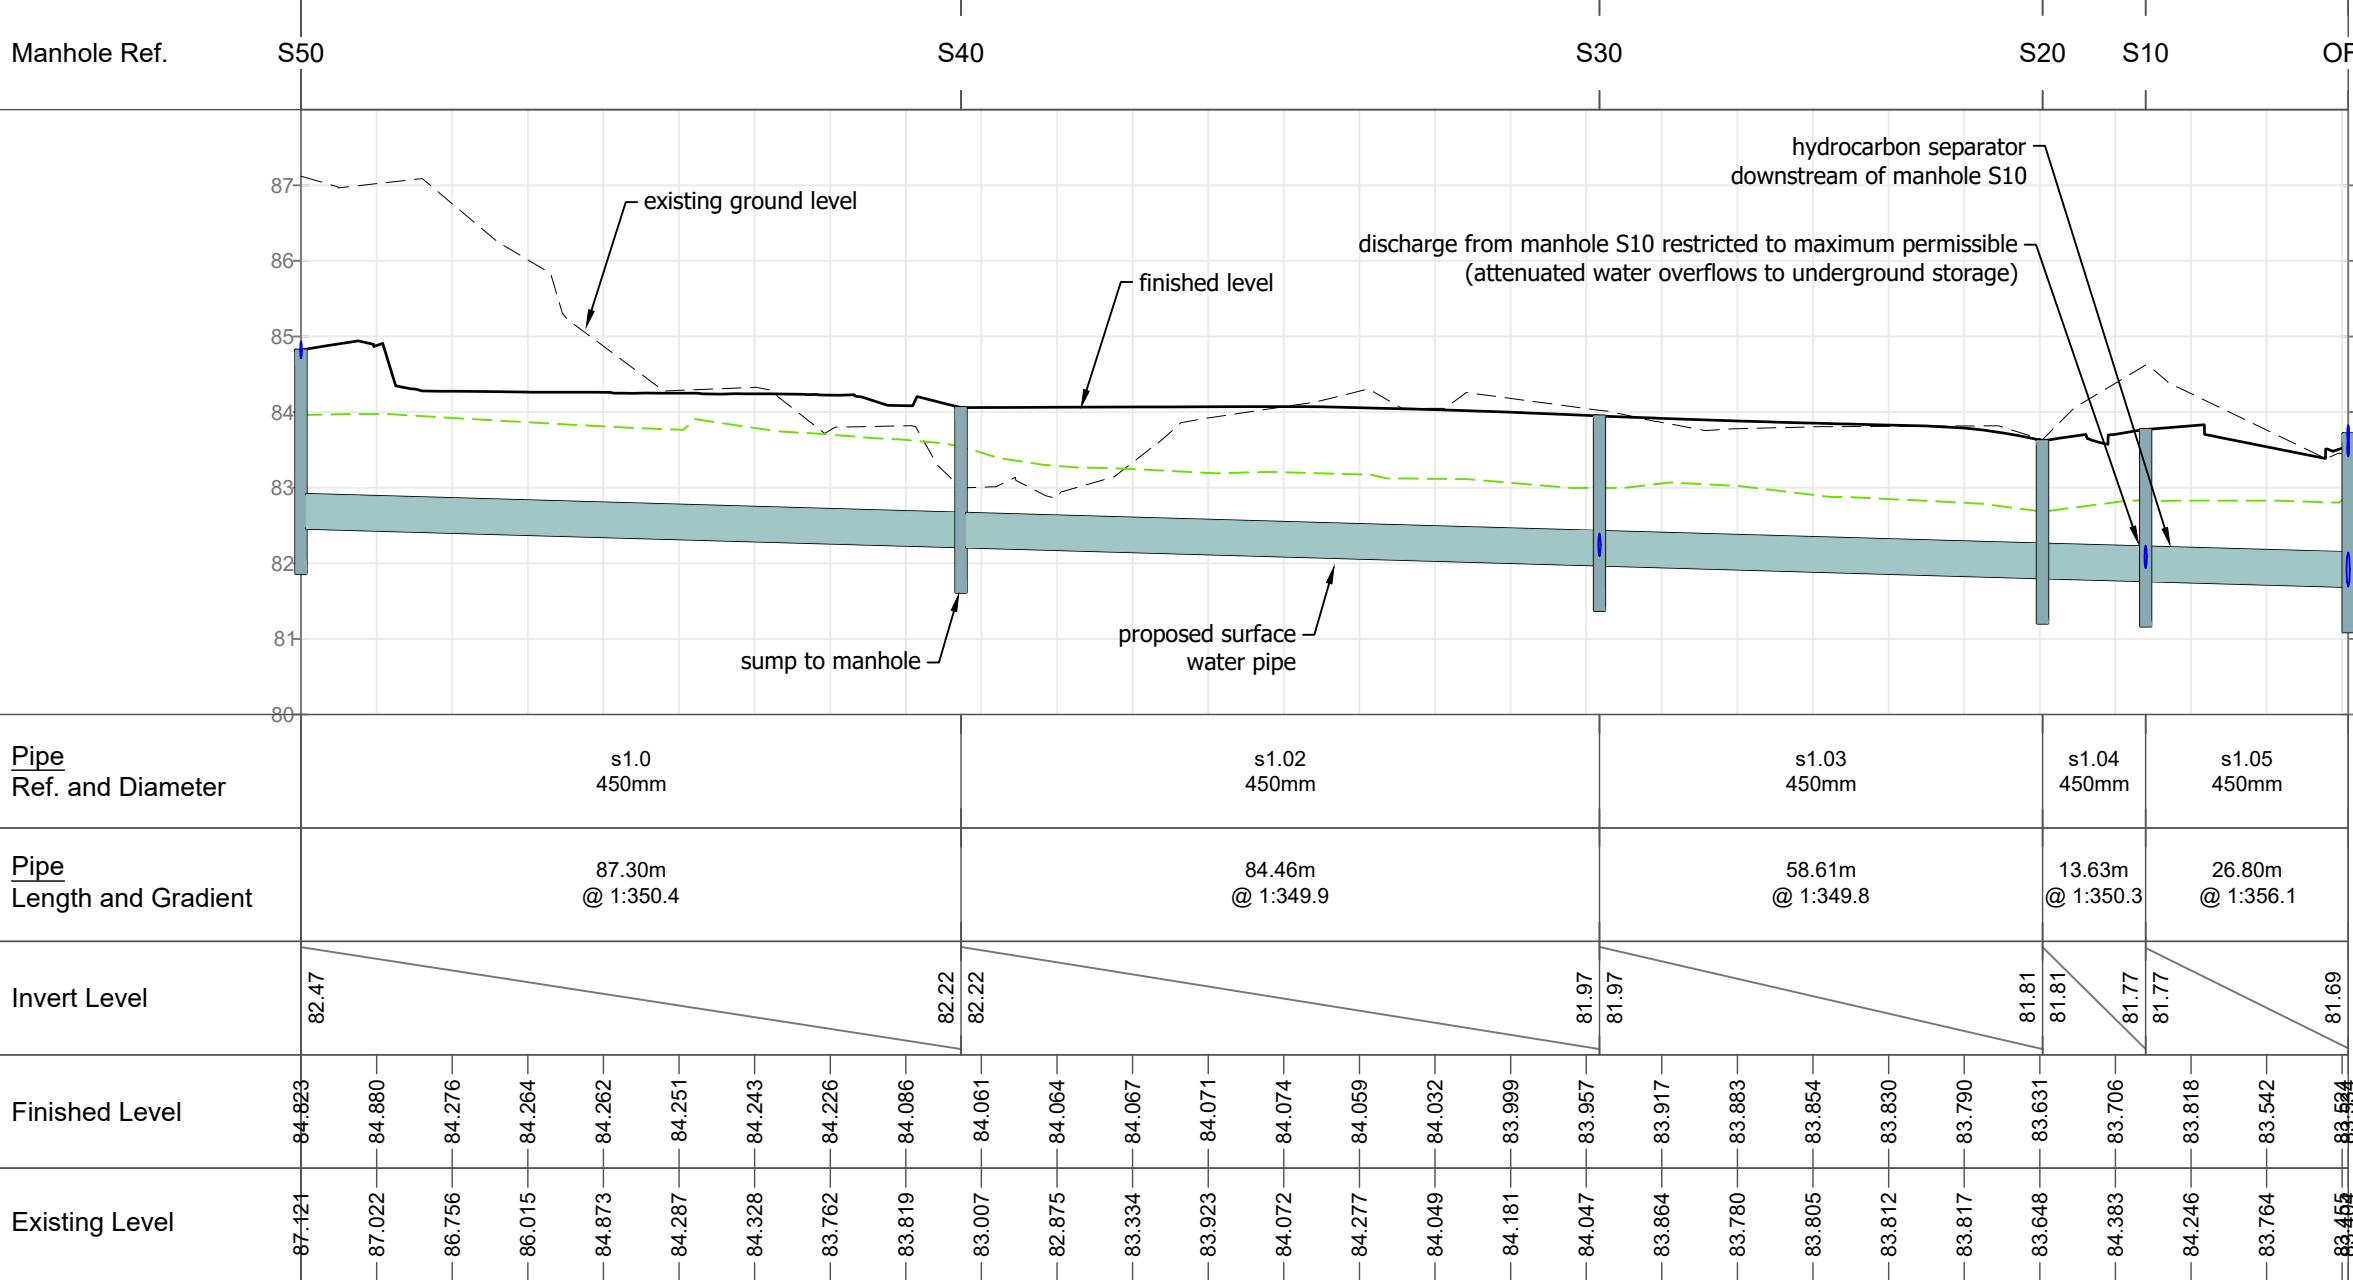

SURFACE WATER S50 TO OUTFALL

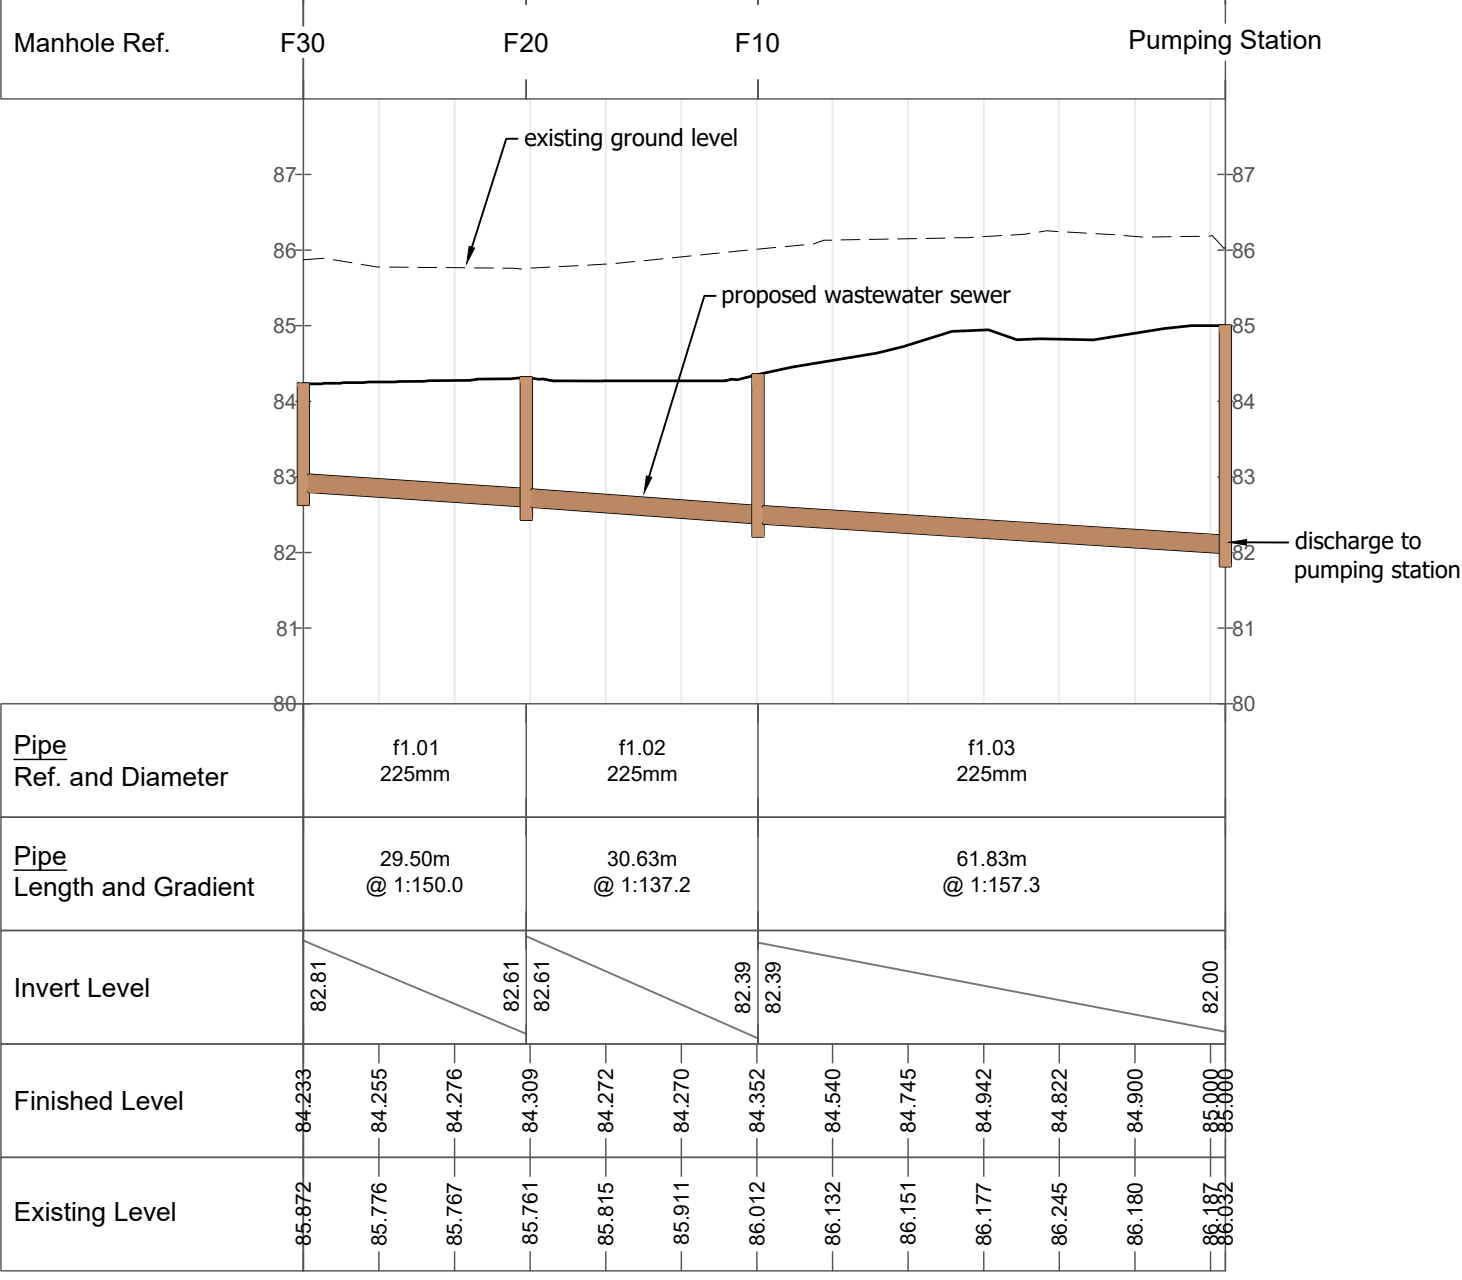

WASTEWATER SEWER FROM ADMINISTRATION BUILDING TO PUMPING STATION

CLIENT
KILDARE COUNTY COUNCIL

STATUS
FOR PLANNING APPLICATION PURPOSES ONLY. NOT TO BE USED FOR ANY OTHER PURPOSE.

PROJECT
PROPOSED MACHINERY YARD AND REGIONAL SALT BARN, JIGGINSTOWN, NEWHALL, NAAS

TITLE
ENABLING INFRASTRUCTURE IN THE PUBLIC ROAD LONGITUDINAL SECTIONS FOR MAIN DRAINAGE

OS mapping reproduced under licence.
This drawing is the property of Kilgallen and Partners. Copyright.



KILGALLEN & PARTNERS
CONSULTING ENGINEERS

WELL ROAD, KYLEMPROE, PORTLAOISE
Tel: +353 57 86 6260, Fax: +353 57 86 6261
Email: info@kilgallen.ie, Web: www.kilgallen.ie

3 DANVILLE BUSINESS PARK, KILKENNY
Tel: +353 51 776 1000, Fax: +353 51 776 3077
Email: info@kilgallen.ie, Web: www.kilgallen.ie

REV	DATE	BY	DETAILS		
DRN:	JD	DRAWING NO.:	17032-DR-CEI-02	REV.:	01
CHKD:	PB	SCALE:	1:1000 @ A1	SIZE:	A1
				DATE:	18/02/19