LEGEND:

EXISTING SURFACE

PROPOSED SURFACE

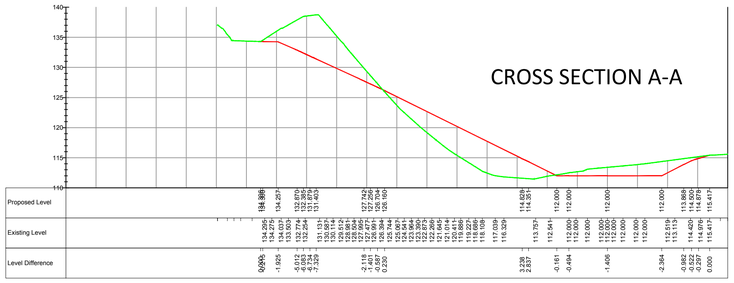

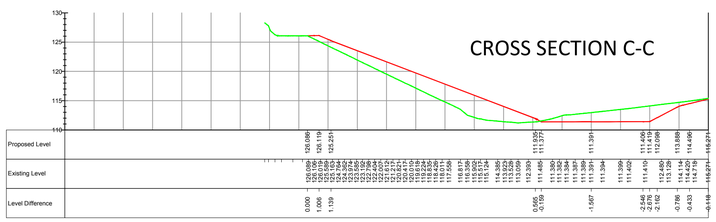

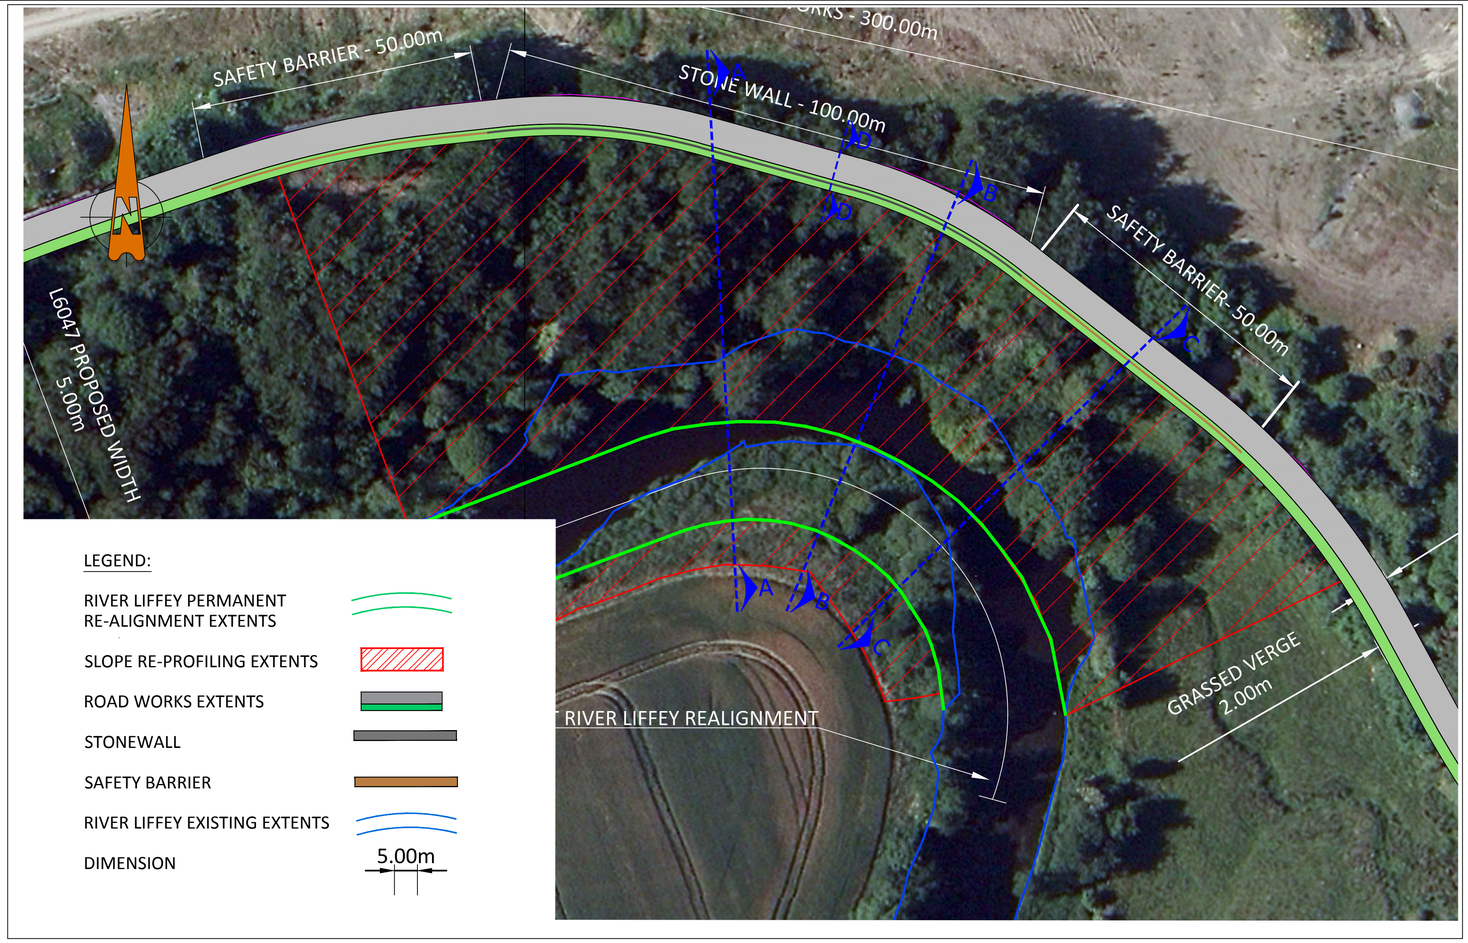

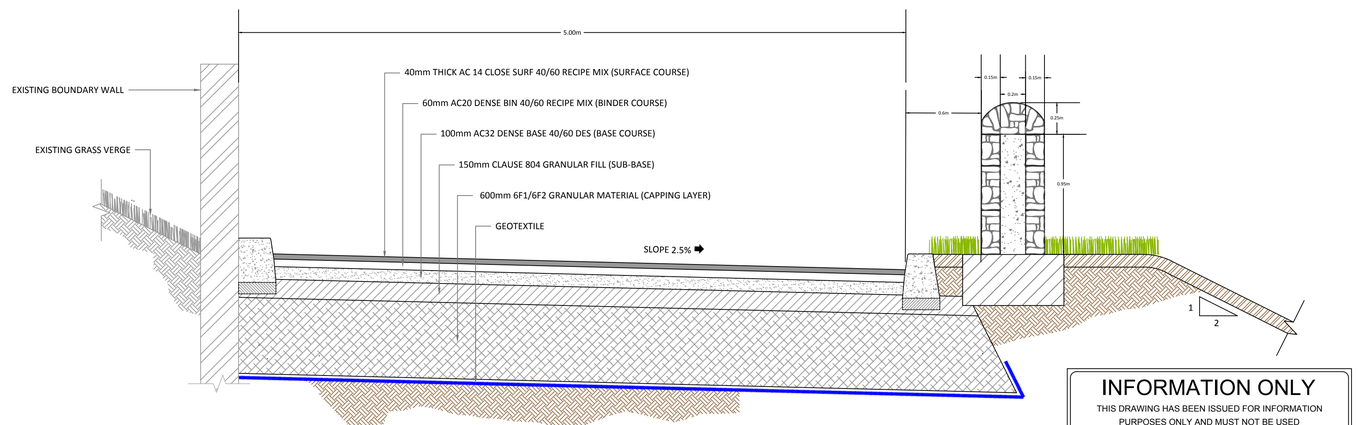

TYPICAL CROSS SECTION D-D (PROPOSED)

SCALE= NTS

INFORMATION ONLY

THIS DRAWING HAS BEEN ISSUED FOR INFORMATION PURPOSES ONLY AND MUST NOT BE USED FOR CONSTRUCTION UNDER ANY CIRCUMSTANCES

ORDNANCE SURVEY OF IRELAND LICENCE NO. EN0000817 © GOVERNMENT OF IRELAND

- FOR SETTING OUT REFER TO ARCHITECT'S DRAWINGS.
- THIS DRAWING TO BE READ IN CONJUNCTION WITH ALL OTHER ARCHITECTURAL AND ENGINEERING DRAWINGS AND ALL OTHER RELEVANT DRAWINGS AND SPECIFICATIONS.
- DO NOT SCALE THIS DRAWING. USE FIGURED DIMENSIONS ONLY.
- NO PART OF THIS DOCUMENT MAY BE REPRODUCED OR TRANSMITTED IN ANY FORM OR STORED IN ANY RETRIEVAL SYSTEM OF ANY NATURE WITHOUT THE WRITTEN PERMISSION OF O'CONNOR SUTTON CRONIN AS COPYRIGHT HOLDER EXCEPT AS AGREED FOR USE ON THE PROJECT FOR WHICH THE DOCUMENT WAS ORIGINALLY ISSUED.

Rev No.	Date	Revision Note	Drn by	Chkd by
P01	14.11.18	Cross Sections	PON	BH
P02	27.11.18	Text updated and also the wall in road cross section	PON	BH
P03	30.01.19	Updated Title	PO	BH

Rev No.	Date	Revision Note	Drn by	Chkd by

Head Office,
9 Prussia Street,
Dublin 7.
D07 KT57

TEL +353 (0)1 8682000

e: contactus@ocsc.ie
w: www.ocsc.ie

OCSC
O'CONNOR | SUTTON | CRONIN
Multidisciplinary Consulting Engineers

Dublin | London | Belfast | Galway | Cork

Client: Kildare County Council

Project: Slope Remediation Project at Coghlanstown, Ballymore Eustace

Title: Proposed Works Cross Sections

Code	Originator	Zone	Level	Type	Role	Number	Status	Revision
K401	OCSC	XX	XX	DR	C	0148	S2	P03

Date: 30.01.19 Scale: NTS @ A1 Drn by: PON Chkd by: BH Aprvd by: BOR