Project Management Initials: Designer: ES Checked: KC Approved: RL ISO A1 594mm x 841mm

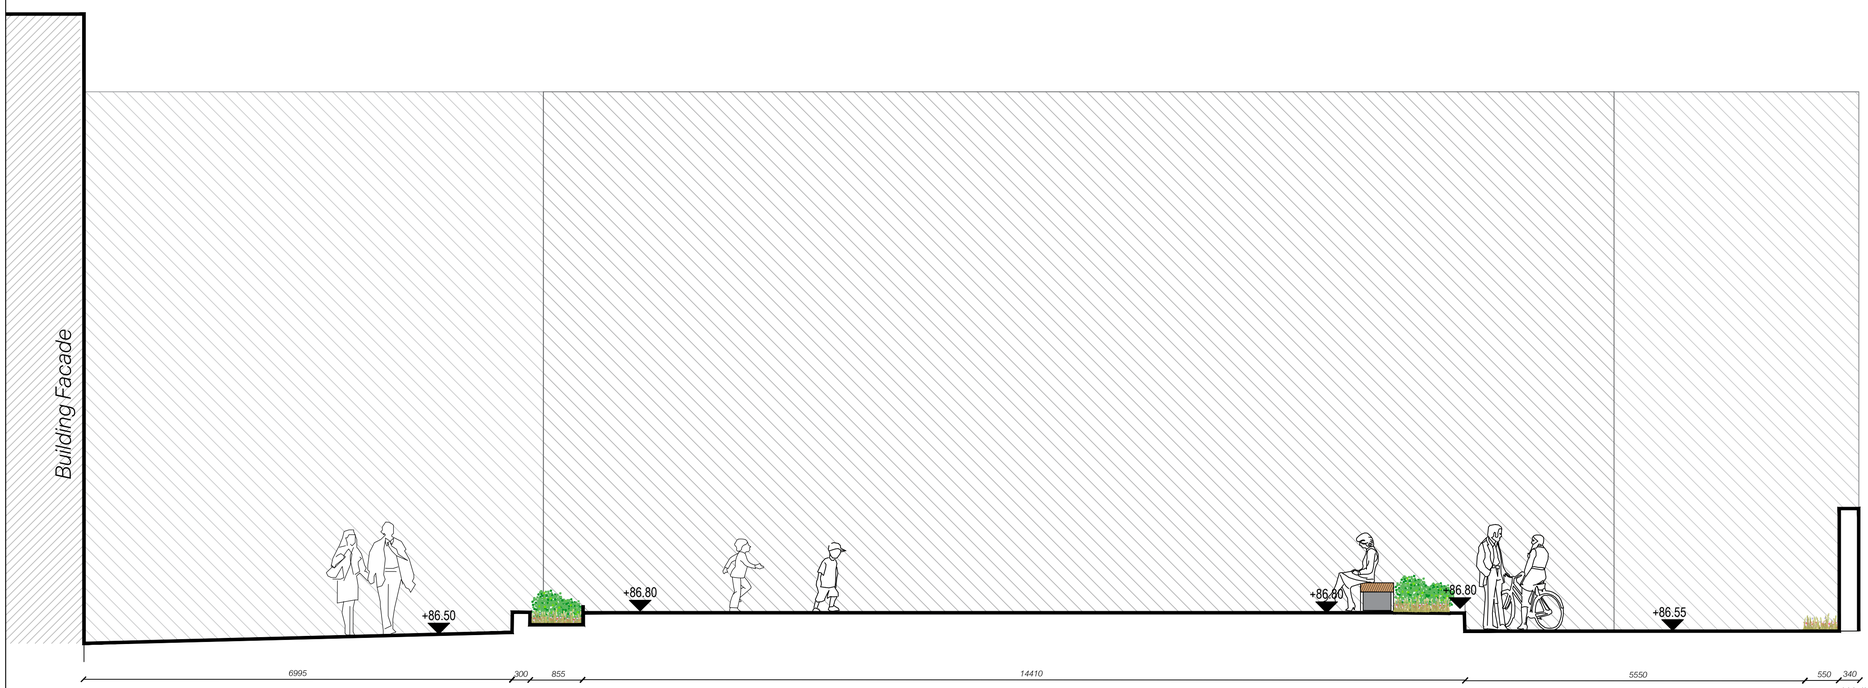

01 | SECTION AA
6000

02 | SECTION BB
6000

Filename: \\NA.AECOMNET.COM\LFSIEMEA\DUBLIN-IEDBL1\DCS\PROJECTS\BP\60669624_KILDARE_COUNTY_LIBRARY\900_CAD_GIS\906_LA\01_SHEETS\60669624-ACM-L-XX-00-DR-LA-00-6000.DWG
Last saved by: CRAIG.SWEENEY Last Plotted: 2023-03-13

Printed on ___% Post-Consumer Recycled Content Paper

This drawing has been prepared for the use of AECOM's client. It may not be used, modified, reproduced or relied upon by third parties, except as agreed by AECOM or as required by law. AECOM accepts no responsibility, and denies any liability whatsoever, to any party that uses or relies on this drawing without AECOM's express written consent. Do not scale this document. All measurements must be obtained from the stated dimensions.

AECOM

PROJECT

CO. KILDARE LIBRARY, NEWBRIDGE KILDARE COUNTY

CLIENT

KILDARE CO. COUNCIL

Devoy Park, Naas Co. Kildare
W91 X77F
045980200 tel
https://kildare.ie/countycouncil/index.html

CONSULTANT

AECOM
24 Hatch Street Lower, Saint Kevin's
Dublin, Ireland, D02 TY88
+353 (0) 1 676 3671
https://aecom.com/

KEY

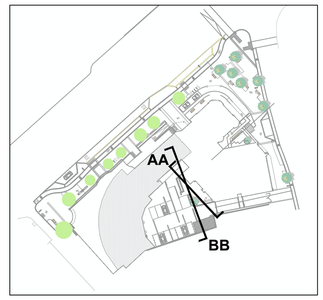

ISSUE/REVISION

I/R	DATE	DESCRIPTION
01	10/03/2023	PART 8 PLANNING

KEY PLAN

SCALE

1:50 @A1

0 2.5 5 m

PROJECT NUMBER

60669624

SHEET TITLE

LANDSCAPE SECTIONS
SHEET 1 OF 5

SHEET NUMBER

60669624-ACM-XX-00-DR-LA-00-6000