ISO A1 594mm x 841mm
Project Management Initials: **Designer:** BICKY SANGHERA **Checked:** KIERAN CULLETON **Approved:** RICH O'CONNOR
Last saved by: SANGHERAB(2024-06-05) Last Plotted: 2024-06-05
Filename: C:\USERS\SANGHERAB\AECOM\60689541 - WONDERFUL BARN - GENERAL\900_CAD\910_CAD\01-WIP\LA\01_SHEETS\60689541-AEC-XX-00-DR-L-7000.DWG

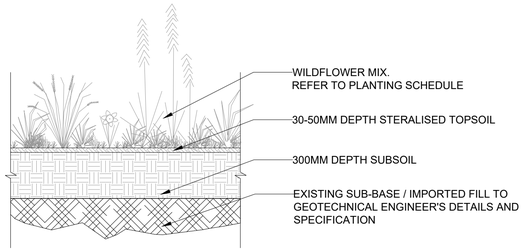


## 01 | TYPICAL WILDFLOWER MEADOW PLANTING

- 1:20 @ A1

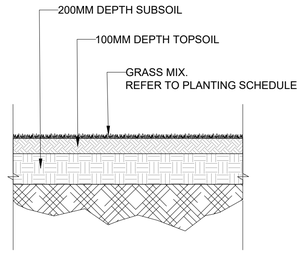


## 02 | TYPICAL AMENITY GRASS PLANTING

- Scale: 1/20@A1

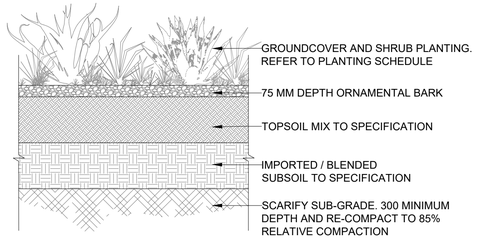


## 03 | TYPICAL SHRUB PLANTING

- Scale: 1/20@A1

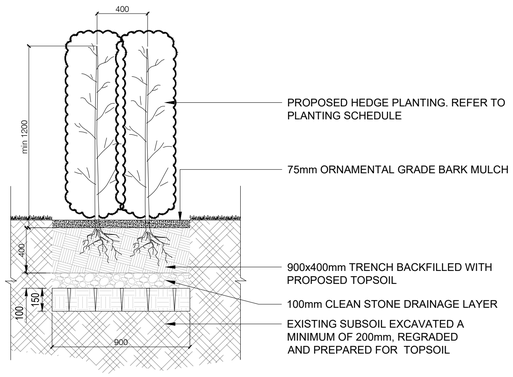


## 04 | TYPICAL HEDGE PLANTING

- Scale: 1/20@A1

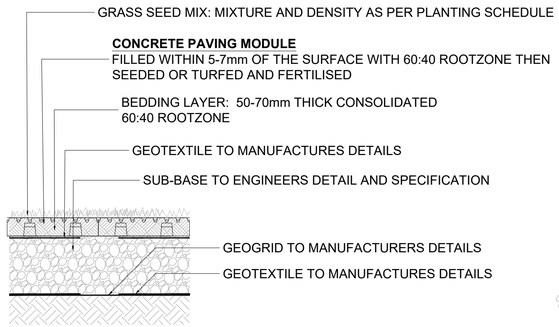


## 05 | TYPICAL REINFORCED GRASS

- Scale 1:20@A1

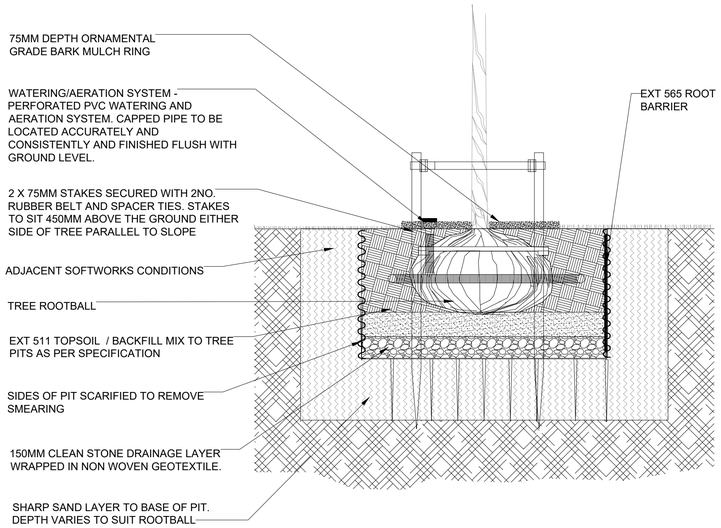


## 06 | TREE PIT - SOFT LANDSCAPE

- Scale: 1/20@A1

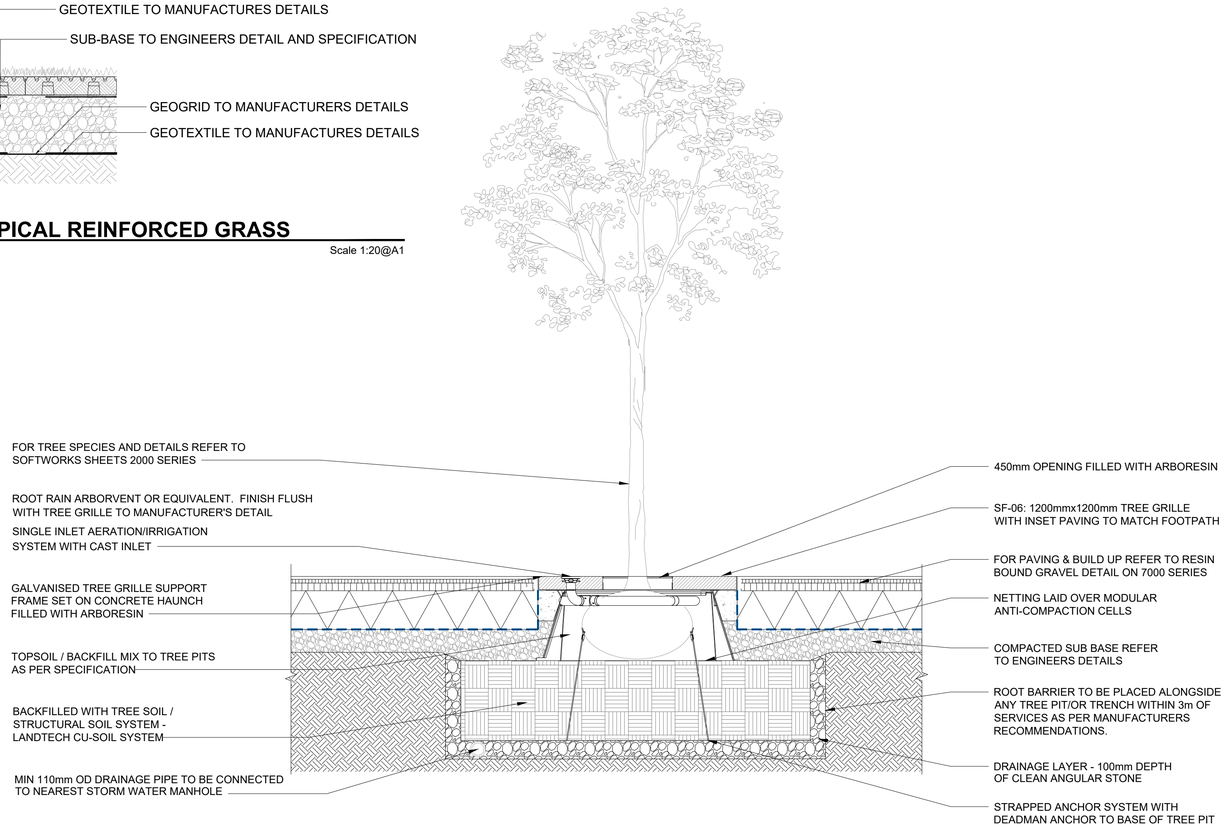


## 07 | TYPICAL TREE PIT IN HARDSCAPE

- Scale 1:20@A1

This drawing has been prepared for the use of AECOM's client. It may not be used, modified, reproduced or relied upon by third parties, except as agreed by AECOM or as required by law. AECOM accepts no responsibility, and denies any liability whatsoever, to any party that uses or relies on this drawing without AECOM's express written consent. Do not scale this document. All measurements must be obtained from the stated dimensions.

AECOM

**PROJECT**

The Wonderful Barn Development

**CLIENT**

Kildare County Council

**CONSULTANT**

AECOM Ireland Limited
24 Lower Hatch Street
Dublin 2, D02 TY88
01 676 3671 tel

www.aecom.com/ie

**NOTES**

1. THIS DRAWING IS TO BE READ IN CONJUNCTION WITH ALL OTHER RELEVANT ARCHITECTURAL AND ENGINEERING DRAWINGS, ANY DISCREPANCIES, ERRORS OR OMISSIONS TO BE BROUGHT TO THE ATTENTION OF THE DESIGNER.
2. ALL DIMENSIONS TO BE CHECKED BY THE CONTRACTOR ON SITE PRIOR TO COMMENCEMENT OF WORKS.
3. AECOM LIMITED TO BE INFORMED BY THE CONTRACTOR OF ANY DISCREPANCIES PRIOR TO THE COMMENCEMENT OF WORKS ON SITE.
4. DIMENSIONS OF ALL BOUNDARIES AND ADJOINING ROADS TO BE CHECKED ON SITE PRIOR TO COMMENCEMENT OF WORKS.
5. FOR GENERAL NOTES & LEGENDS REFER TO DRAWING STG-AEC-00-00-DR-L-000001.

**ISSUE/REVISION**

| I/R | DATE | DESCRIPTION |
|---|---|---|
| - | 07/06/24 | ISSUE FOR PART 8 |

**SCALE**

1:20

**PROJECT NUMBER**

**60689541**

**SHEET TITLE**

**LANDSCAPE DETAILS**

**SHEET NUMBER**

**60689541-AEC-XX-00-00-DR-L-7000**