LAYOUT SCALE 1:200 @A3

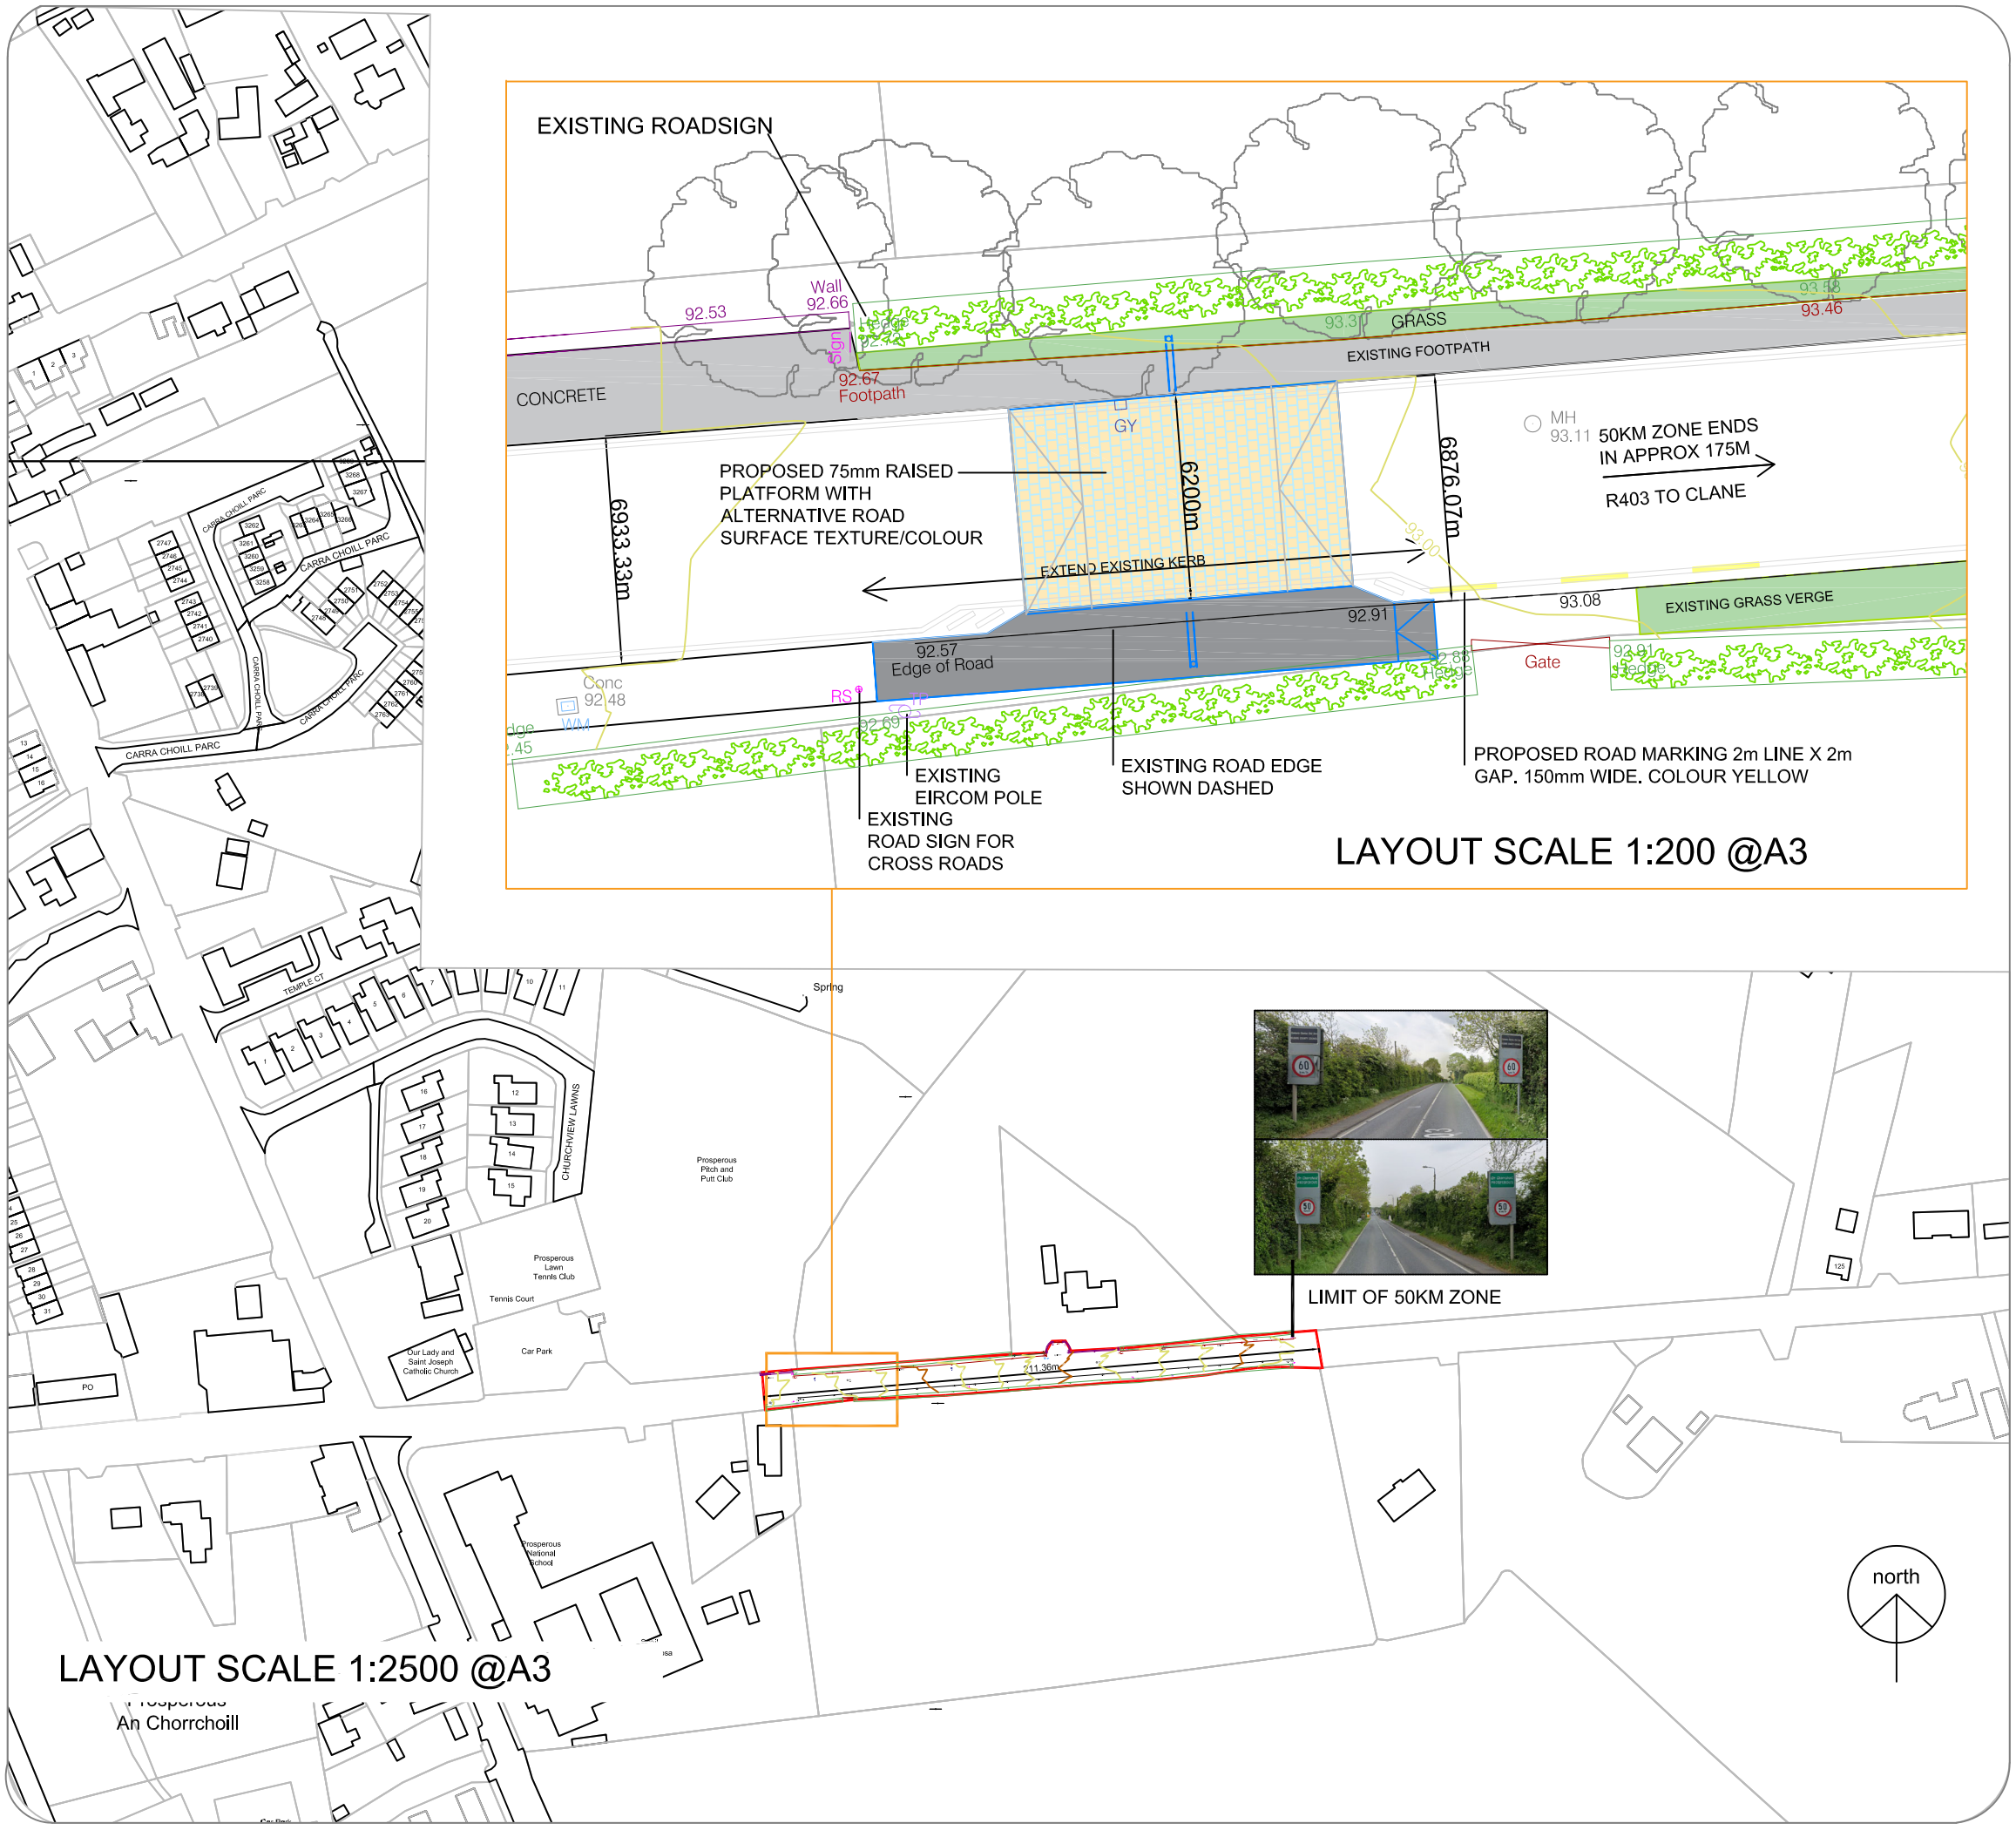

LAYOUT SCALE 1:2500 @A3

Kildare County Council
Planning Department
Áras Chill Dara,
Devoy Park, Naas,
Co Kildare.

Prosperous Town

NOTES:

PROPOSED SHOWN IN BLUE

LEGEND:

PROPOSED LOCATION OF SIGNAGE

PROPOSED ALTERNATIVE ROAD SURFACE TEXTURE/COLOUR FOR 10m IN ACCORDANCE WITH TII GATEWAY: TYPE A DESIGN (CC SCD 05101)

PROPOSED LOCATION AND EXTENT OF EXTENDED KERBING

SLOPE UP

Project: Prosperous, 2022

Drawing Title: SIGNAGE LOCATION TO THE EAST

Scale: 1:2500 & 1:200	Drawing No: SPPR/P/- 220005	Revision: I
Date Created: NOV 2022	Drawn By: CK	Checked By:
Drawing Status: DESIGN	Note: Do not scale off drawings. Use figure dimensions only. Plans are based on visual survey only: Topographical Survey required to establish accurate mapping Designs and colours are indicative only	© Ordnance Survey Ireland. All rights reserved. Licence No.: 2019/26/CCMA (Kildare County Council)