
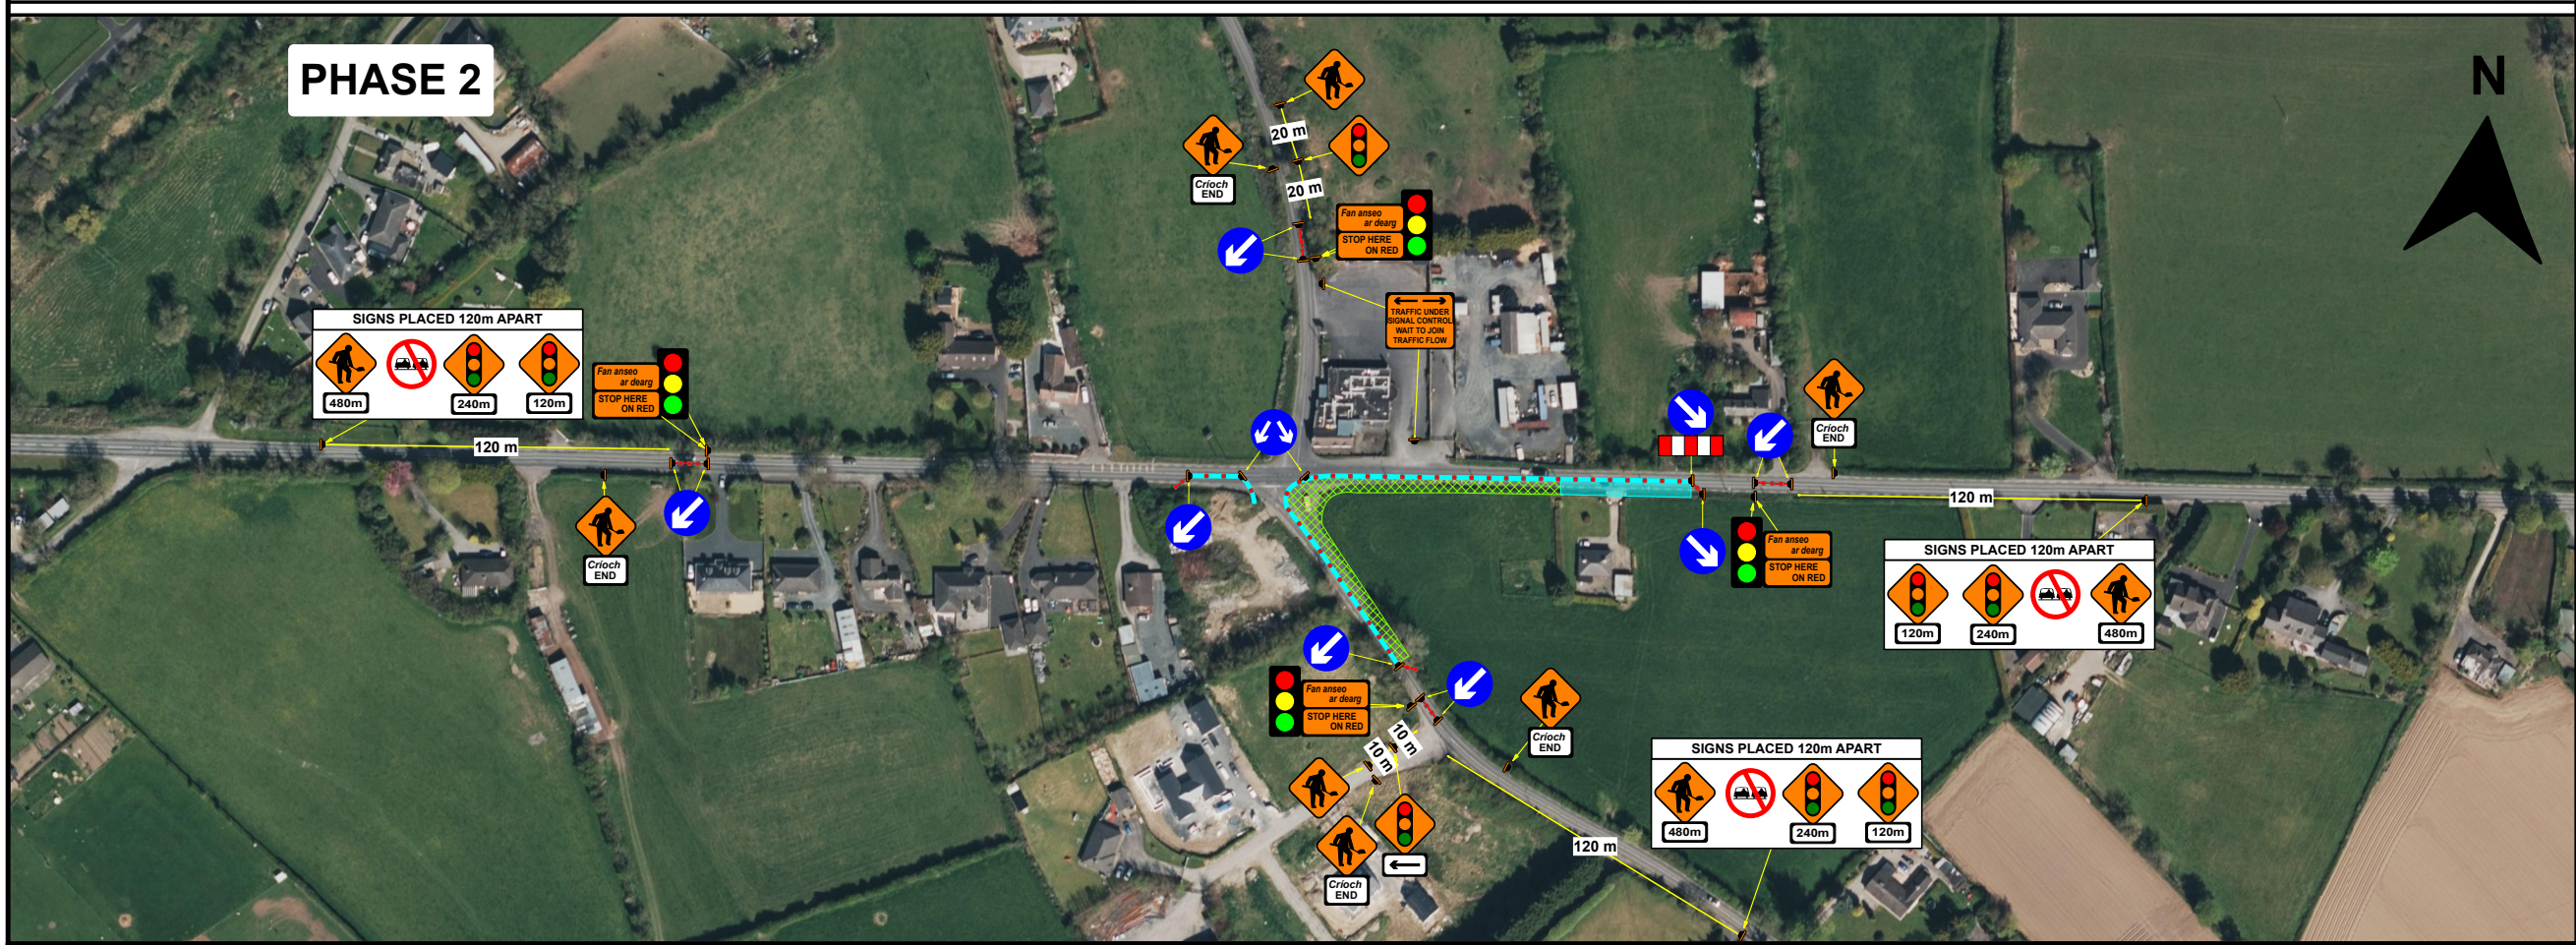


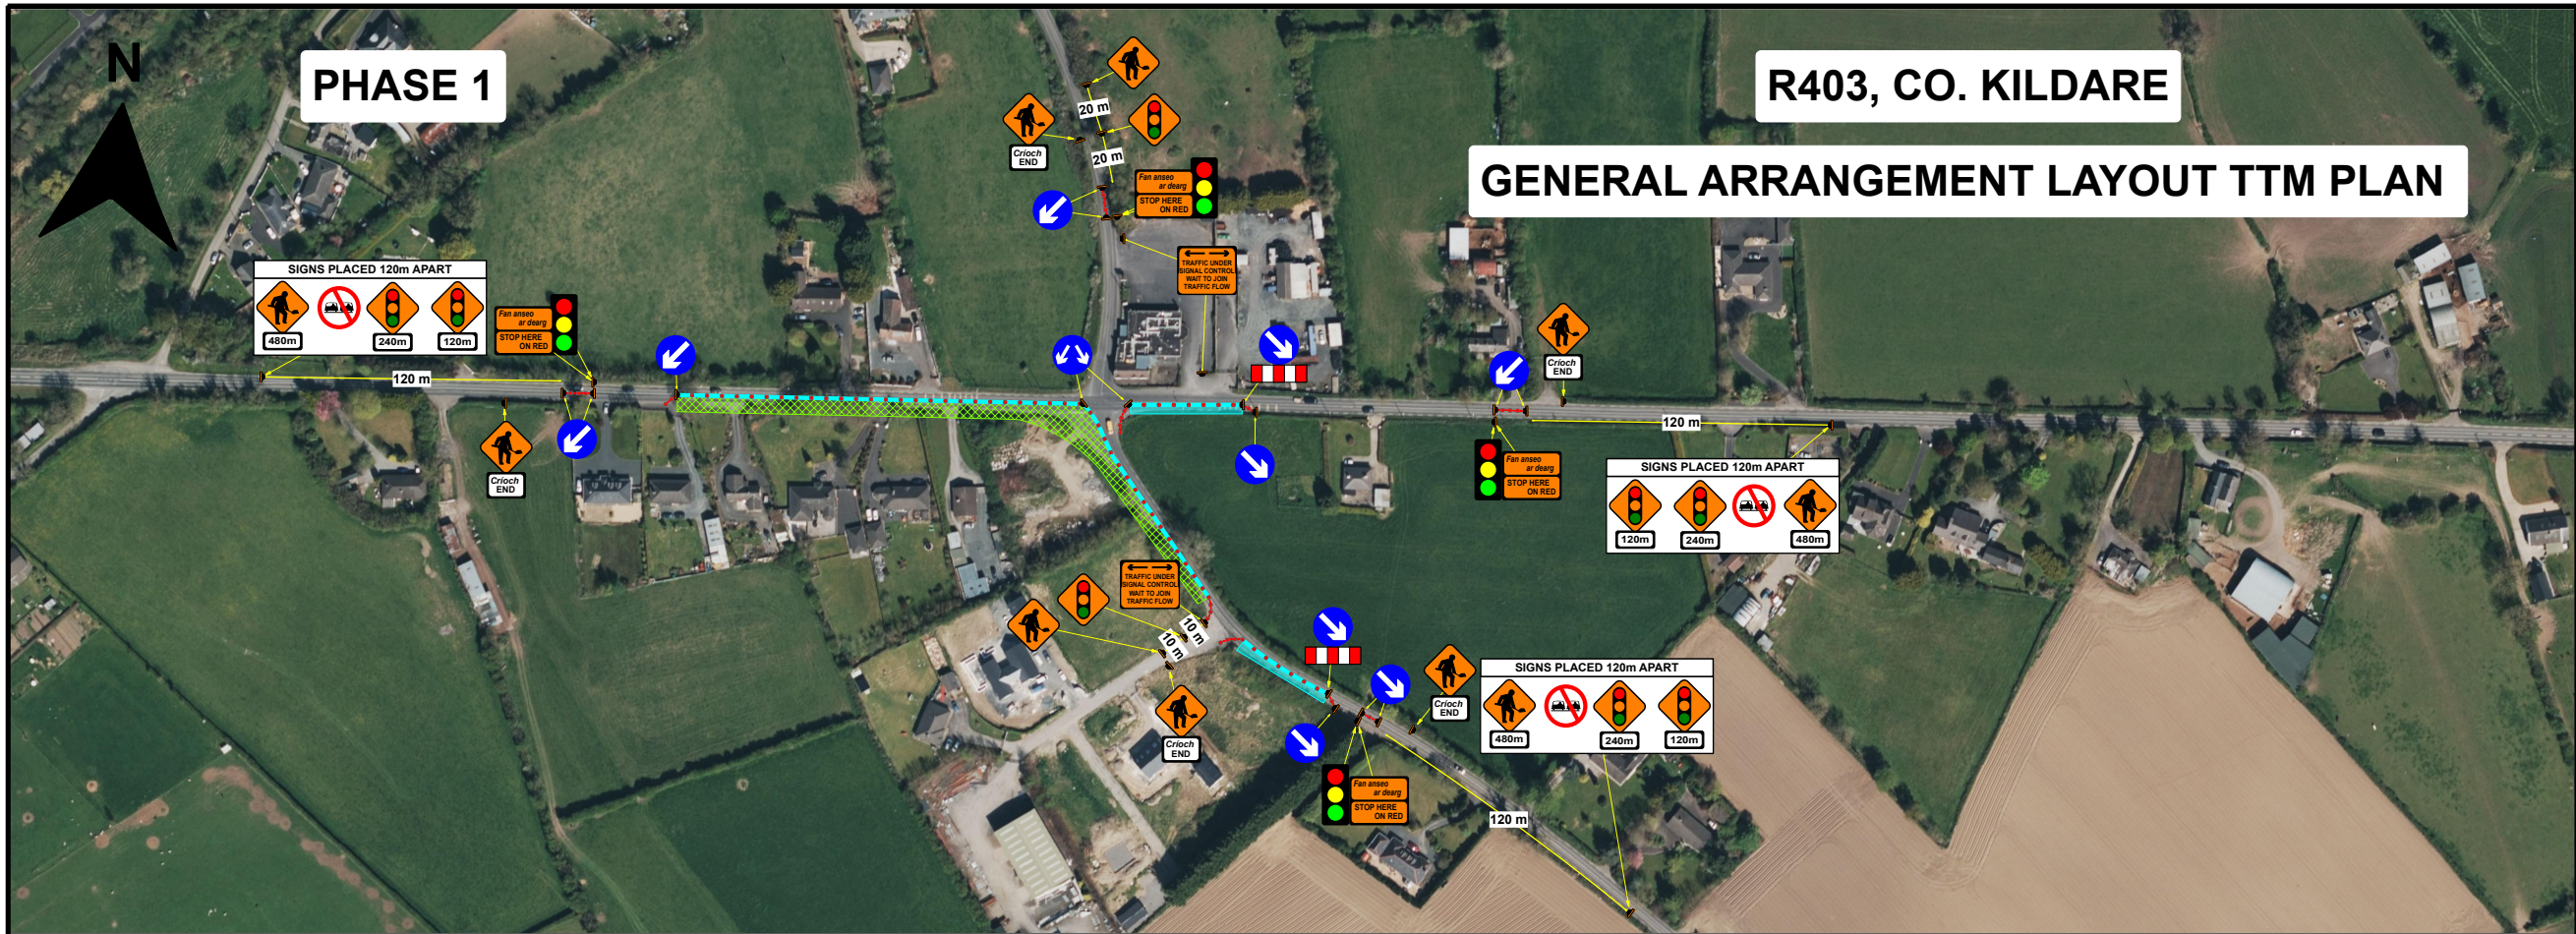

GENERAL NOTES

- A) ALL INFORMATION CONTAINED IN THIS TTM DRAWING SHOULD BE CHECKED AGAINST THE EXISTING ROAD GEOMETRY TO ENSURE THAT THIS TRAFFIC MANAGEMENT DRAWING IS AS PER CURRENT CONDITIONS.
- B) THE CONTRACTOR IS REQUIRED TO HAVE CARRIED OUT A DYNAMIC ON-SITE RISK ASSESSMENT PRIOR TO THE INSTALLATION OF THIS TTM DRAWING TO ENSURE THAT THE CONDITIONS REFLECT THOSE CONSIDERED FOR THE DESIGN.
- C) ALL WORKS ARE TO BE CARRIED OUT IN ACCORDANCE WITH GOVERNING BODY AND LOCAL AUTHORITY REQUIREMENTS AND BE INCLUDED IN THE SAFETY & HEALTH PLAN

- D) THIS TTM DRAWING HAS BEEN DRAFTED AS PER THE PARAMETERS SET OUT IN DTAS CHAPTER 8 OF THE TRAFFIC SIGNS MANUAL TEMPORARY TRAFFIC MEASURES AND SIGNS FOR ROADWORKS 2019 FOR LEVEL 1 ROADS ONLY. AND AS SUCH IS NOT INTENDED TO BE USED ON ANY OTHER CLASSIFICATION OF ROAD.
- E) THIS SITE SPECIFIC TRAFFIC MANAGEMENT DRAWING APPLIES ONLY TO THE LOCATION, PROJECT TYPE AND GEOMETRY OF THE ROAD OF WHICH IS SPECIFIED.
- F) ANY REPRODUCTION OR COPYING OF THIS DOCUMENT IS PROHIBITED.

- G) THIS TTM DRAWING IS ONLY TO BE INSTALLED WHEN TRAFFIC COUNTS HAVE BEEN TAKEN AND RESULT IN THE APPROPRIATE LIMITS SET OUT IN DTAS CHAPTER 8.
- H) THE DESIGNER ACCEPTS NO RESPONSIBILITY FOR THE RESULTS WHERE CHAPTER 8, TTM DESIGN GUIDANCE AND TTM OPERATION GUIDANCE HAVE NOT BEEN ADHERED TO IN THEIR ENTIRETY.
- I) ANY ALTERATION OTHER THAN BY THE DESIGNER RENDERS THIS TTM DRAWING AND INFORMATION HEREIN VOID.



DESIGN PARAMETERS				
CHAPTER 8 ROAD LEVEL:		2(i)		
SPEED LIMIT:		80km/h		
ROADWORKS TYPE:		B		
NUMBER OF ADVANCED SIGNS:		3		
SIGN VISIBILITY:		90m		
ADVANCED SIGNAGE DISTANCE:		120m		
SIGNS SIZE RECTANGULAR - MIN:		600mm		
SIGNS SIZE CIRCULAR - MIN:		750mm		
CONE HEIGHT - MIN:		750mm		
TAPER CONE SPACING:		1.0m		
LONGITUDINAL CONE SPACING:		12m		
RATE OF TAPER:		LANE - 1 IN 40m 45°; HS - 1 IN 40m		
SAFETY ZONE:		LONGITUDINAL - 45m; LATERAL - 1.2m		
UNOBSTRUCTED WIDTH:		3.3m		
MAXIMUM LENGTH OF SUTTLE:		500m		
MINIMUM LANE WIDTH:		3.0m		
TM SYSTEM:		TRAFFIC LIGHTS		
SITE LOCATION				
				
53.28632, -6.80004				
03				
02				
01				
REV	DESCRIPTION	DATE	REVCHK BY	BY
NOTES				
Legend				
	Cone		Safety Zone	
	Temp Traffic Sign		Work Area	
CLIENT:				
TOWER				
PROJECT:				
GENERAL ARRANGEMENT LAYOUT TTM PLAN				
TITLE:				
R403, CO. KILDARE				
SCALE: N.T.S.		DRAWN BY: DB		CHECKED: DB
STAGE: CONSTRUCTION			DATE: 15/07/2026	
DRAWING NO: DN-2026-07-015 - 001			rev00	