


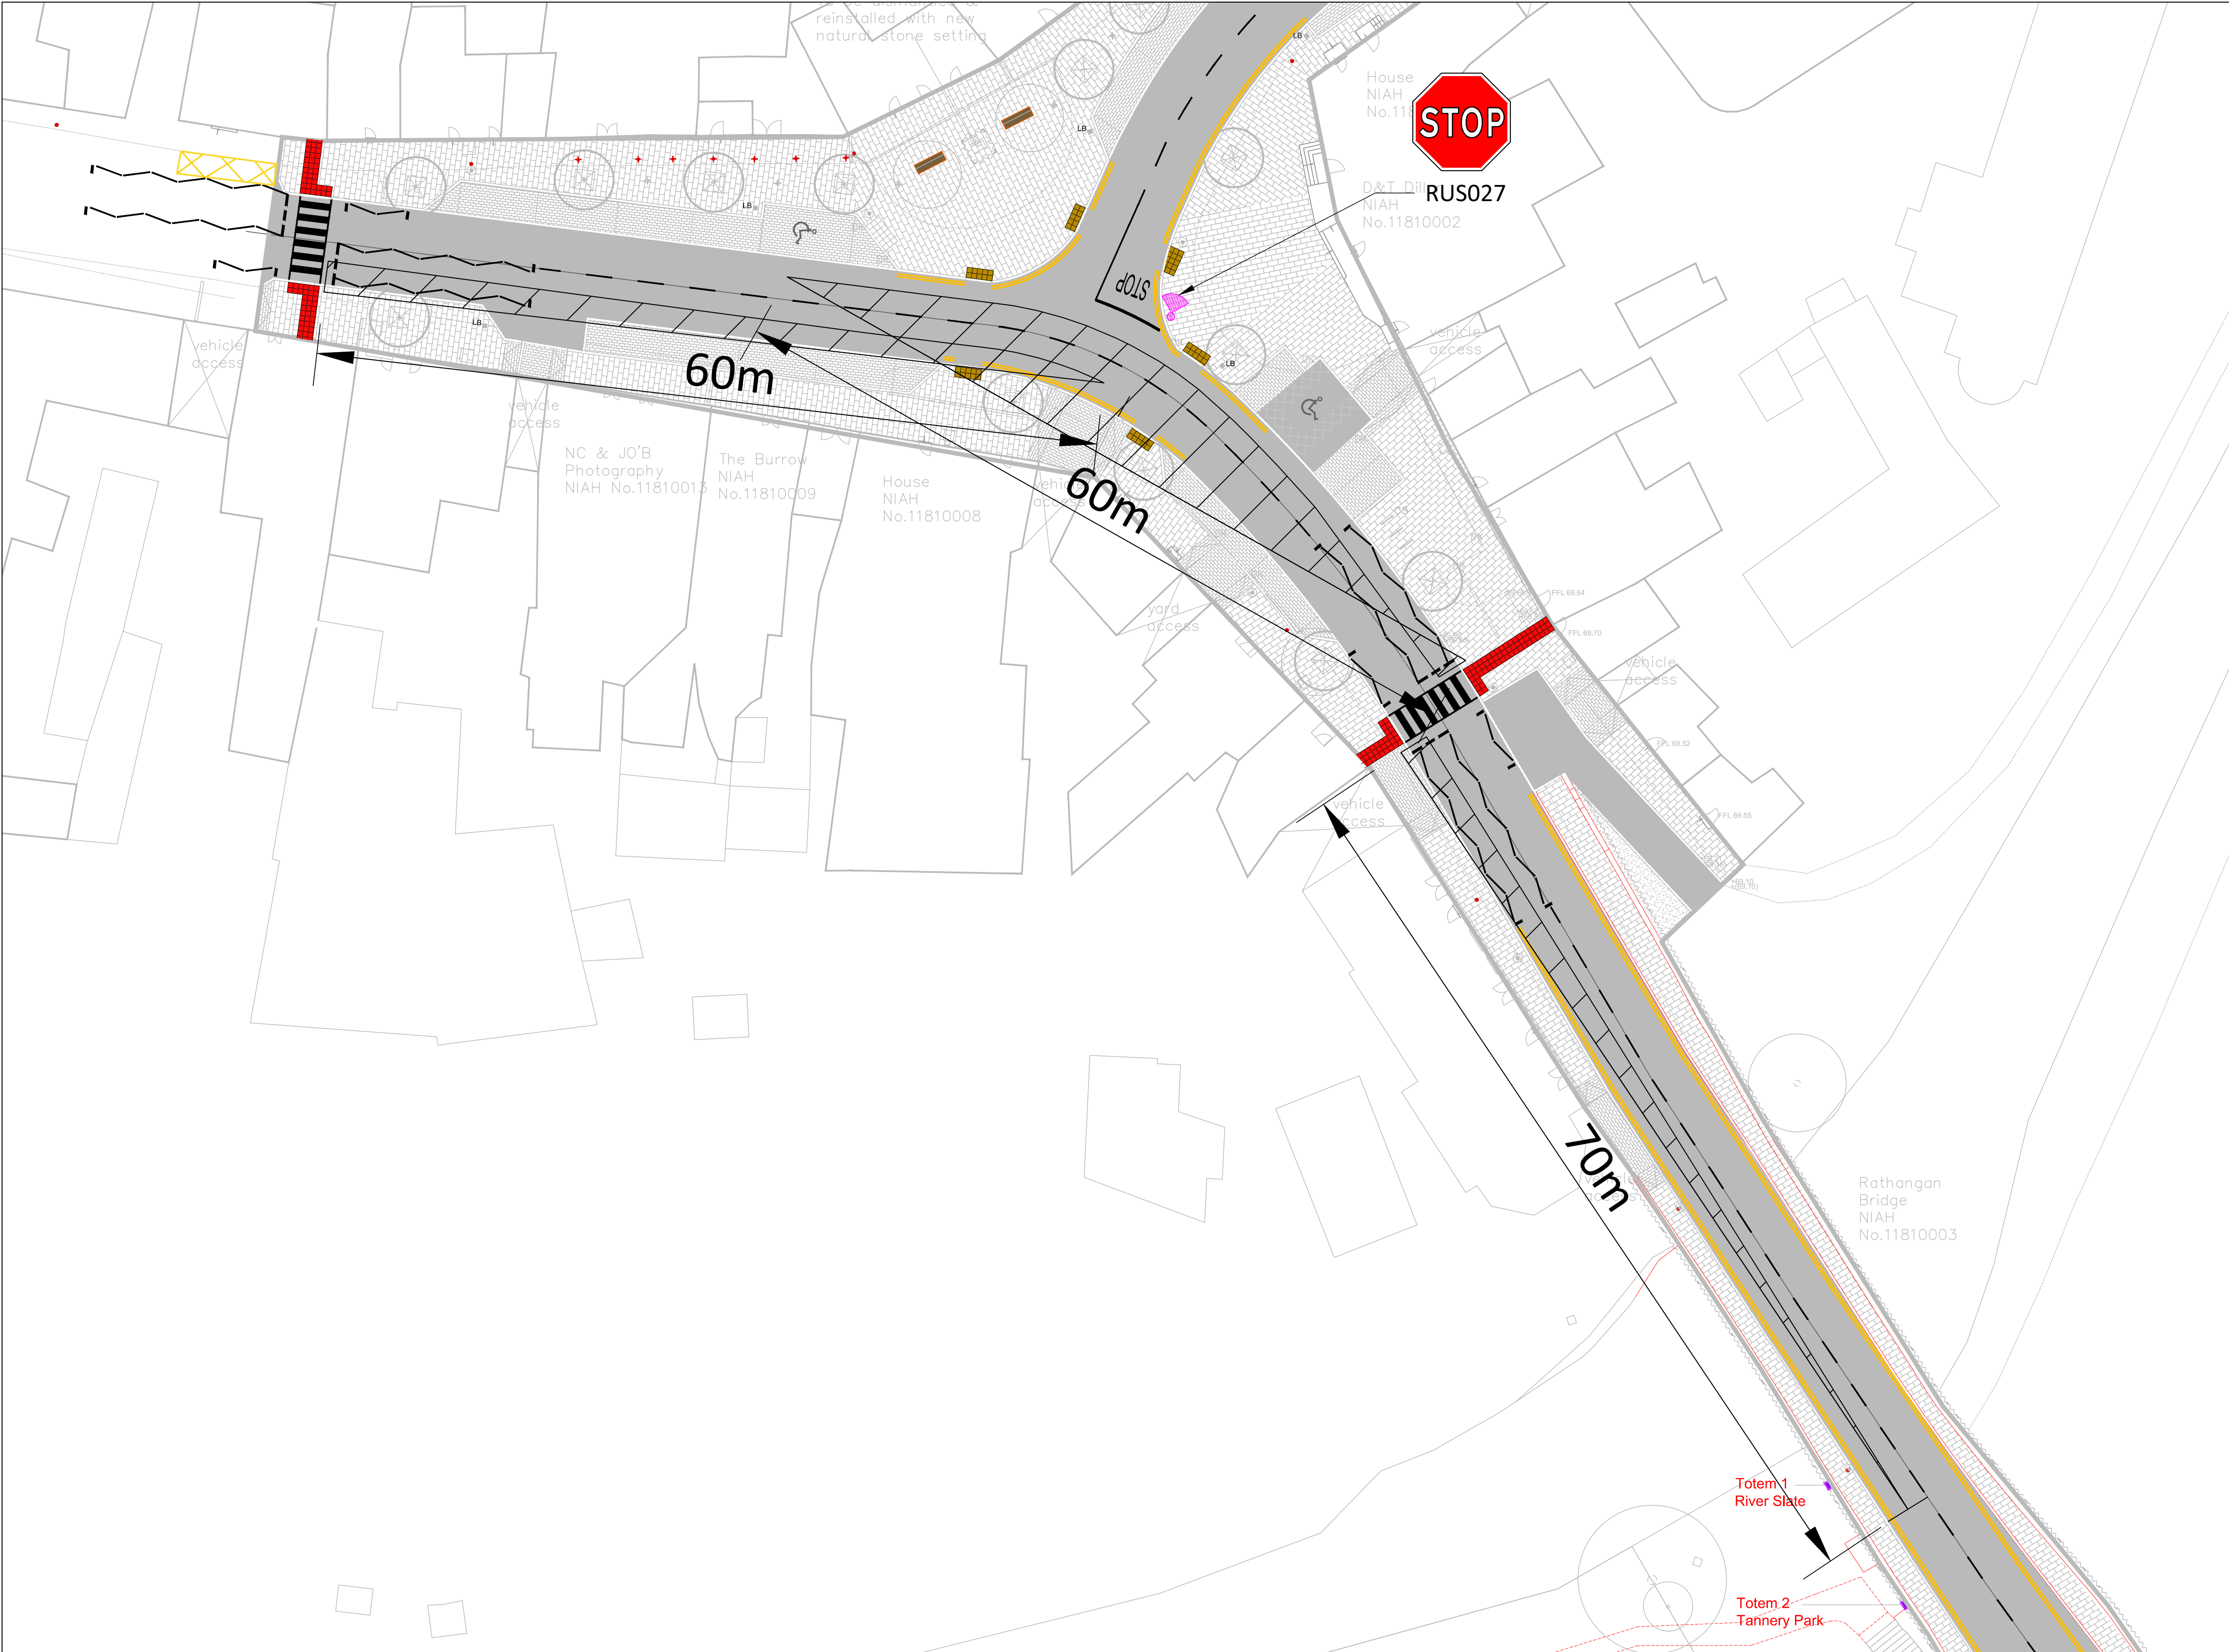

NOTE: ABSOLUTE MINIMUM VISIBILITY REQUIRED AS PER TSM CHAPTER 9 IS 50.0m.

BOTH CROSSINGS SHOWN BELOW ACHIEVE 60.0m OR MORE VISIBILITY OF THE TRAFFIC SIGNALS

PLANNING DRAWING.
NOT FOR CONSTRUCTION.
ALL LEVELS GIVEN ARE RELATIVE TO ORDNANCE DATUM.
THIS DRAWING HAS BEEN ISSUED FOR INFORMATION PURPOSES ONLY AND MUST NOT BE USED FOR CONSTRUCTION UNDER ANY CIRCUMSTANCES

- FOR SETTING OUT REFER TO ARCHITECT'S DRAWINGS.
- THIS DRAWING TO BE READ IN CONJUNCTION WITH ALL OTHER ARCHITECTURAL AND ENGINEERING DRAWINGS AND ALL OTHER RELEVANT DRAWINGS AND SPECIFICATIONS.
- DO NOT SCALE THIS DRAWING. USE FIGURED DIMENSIONS ONLY.
- NO PART OF THIS DOCUMENT MAY BE REPRODUCED OR TRANSMITTED IN ANY FORM OR STORED IN ANY RETRIEVAL SYSTEM OF ANY NATURE WITHOUT THE WRITTEN PERMISSION OF O'CONNOR SUTTON CRONIN AS COPYRIGHT HOLDER EXCEPT AS AGREED FOR USE ON THE PROJECT FOR WHICH THE DOCUMENT WAS ORIGINALLY ISSUED.

Rev No.	Date	Revision Note	Drn by	Chkd by
P01	22.07.19	SUITABLE FOR INFORMATION	SR	SD
P02	28.07.20	LANDSCAPE LAYOUT REVISED	SMG	AH
C01	21.10.20	STAGE COMPLETED - ISSUED FOR PLANNING	SMG	AH

Rev No.	Date	Revision Note	Drn by	Chkd by

Head Office,
9 Prussia Street,
Dublin 7,
D07 KT57

TEL +353 (0)1 8682000

e: contactus@ocsc.ie
w: www.ocsc.ie

Dublin | London | Belfast | Galway | Cork | Birmingham

Client: THE PAUL HOGARTH COMPANY
Project: RATHANGAN PUBLIC RELAM

Title: PROPOSED TRAFFIC SIGNAL VISIBILITY

Code	Originator	Zone	Level	Type	Role	Number	Status	Revision
P293	OCSC	XX	XX	DR	C	1250	A1	C01

Date: 22.07.19 Scale: 1:250 @ A1 Drn by:SR Chkd by:SD Aprvd by:AH