KILCULLEN ROAD CYCLE SCHEME, NAAS, CO. KILDARE
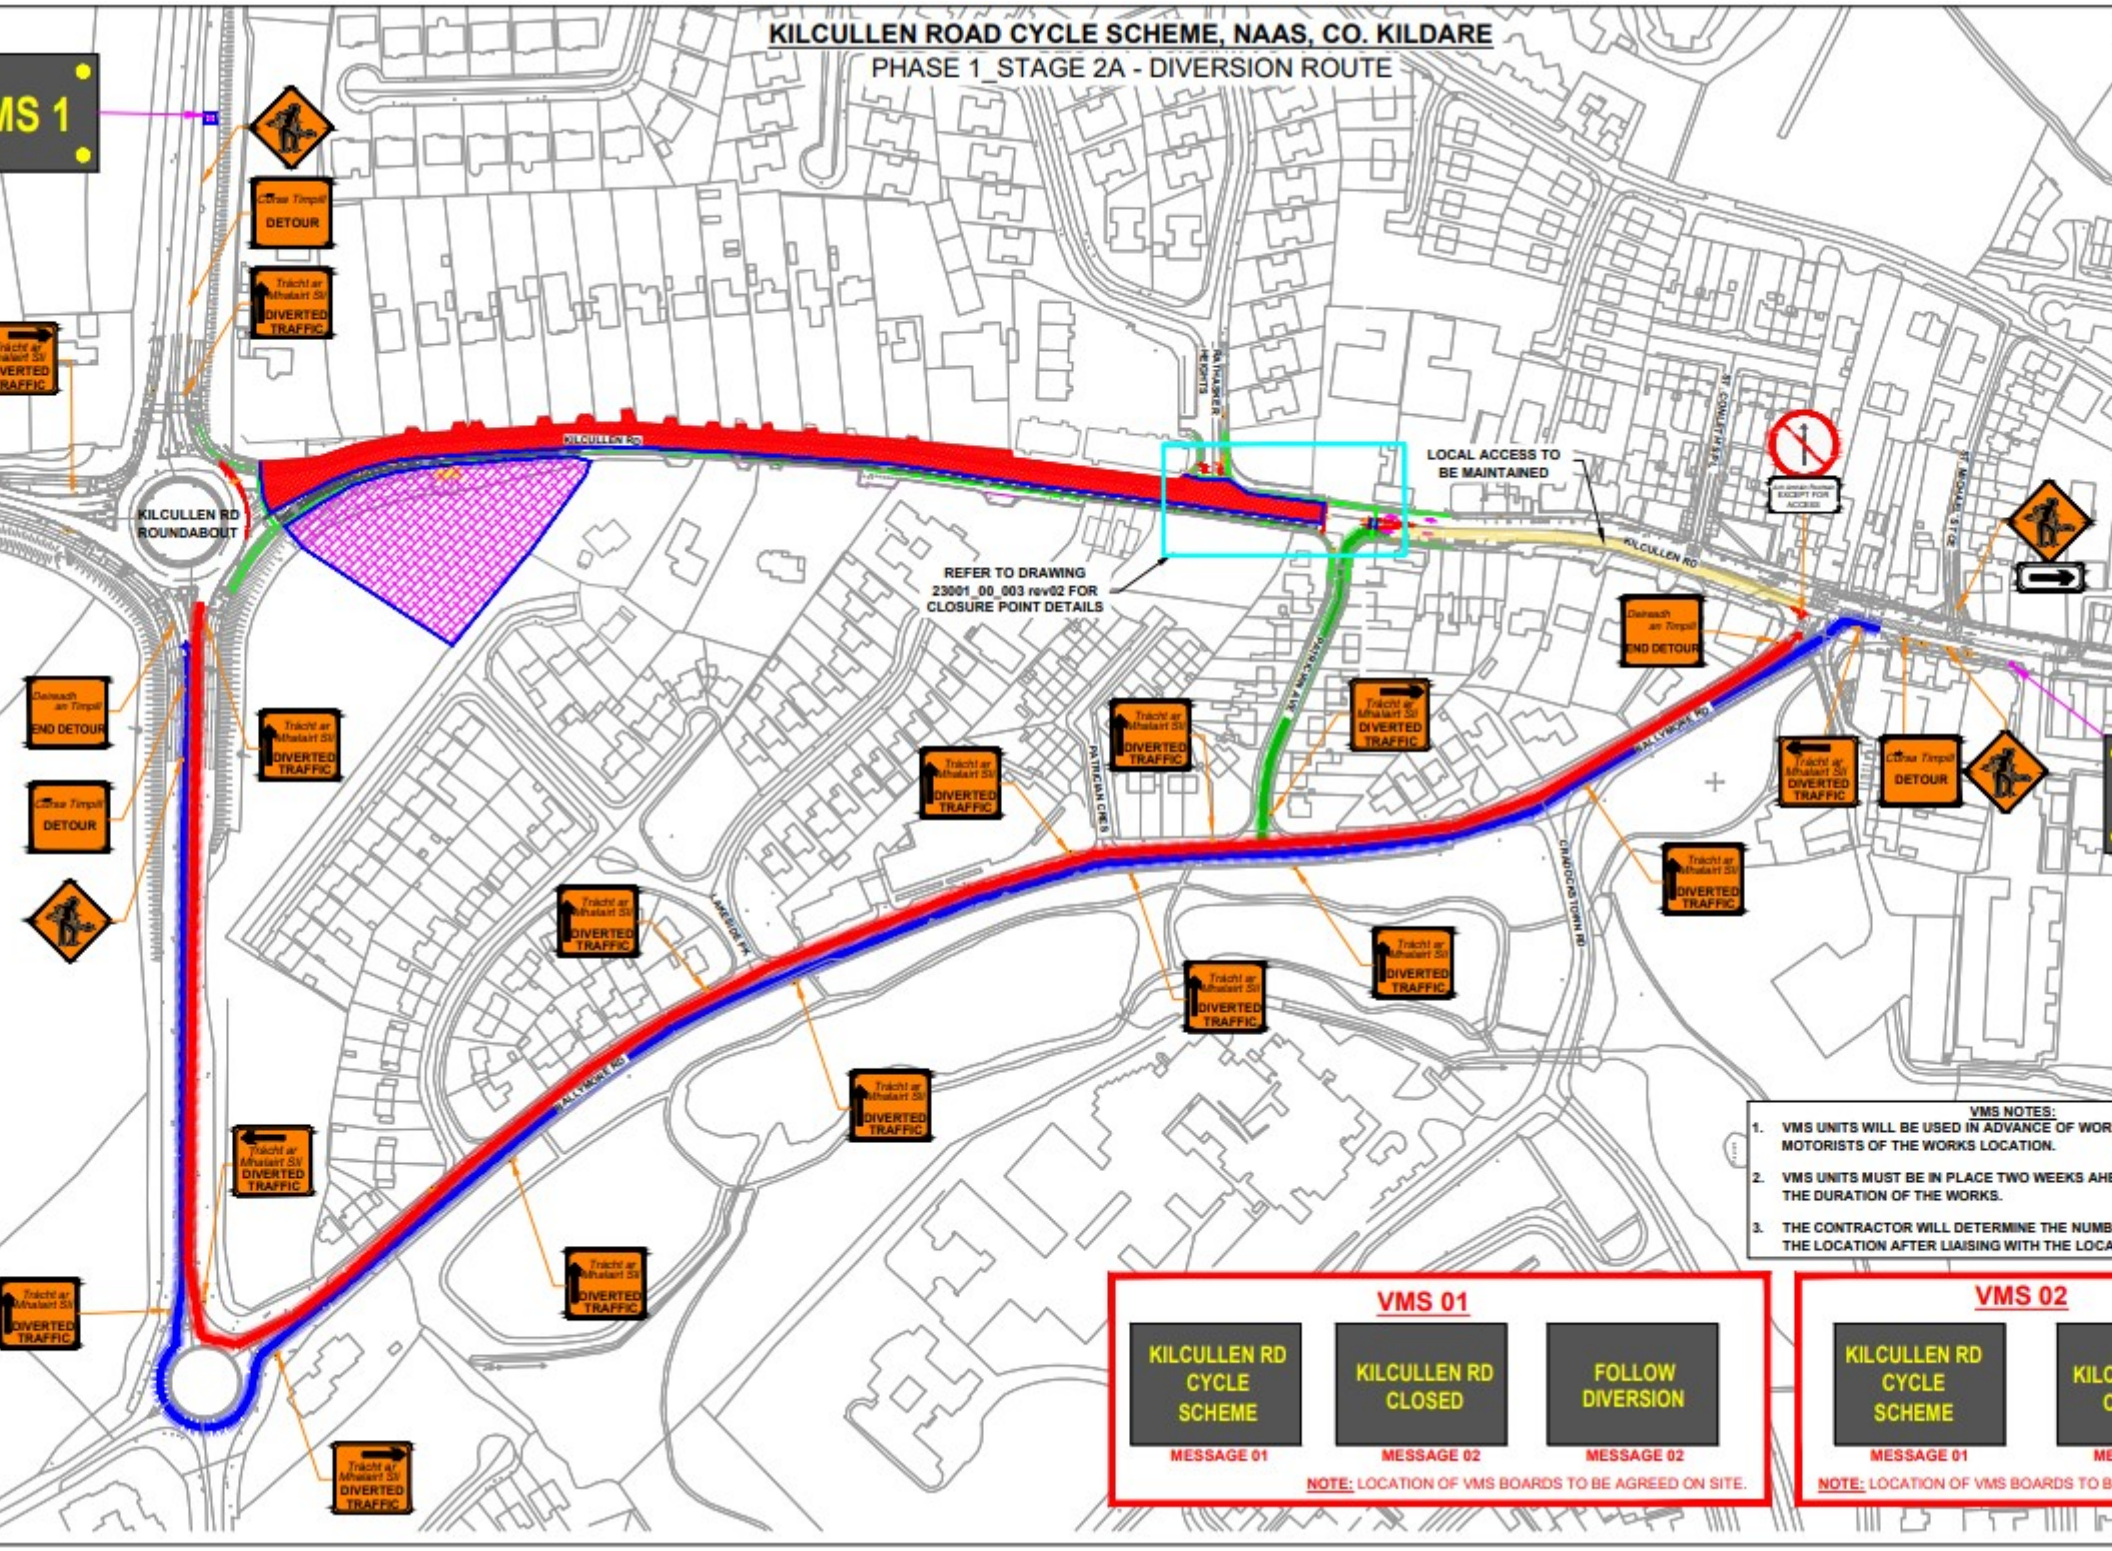
PHASE 1_STAGE 2A - DIVERSION ROUTE